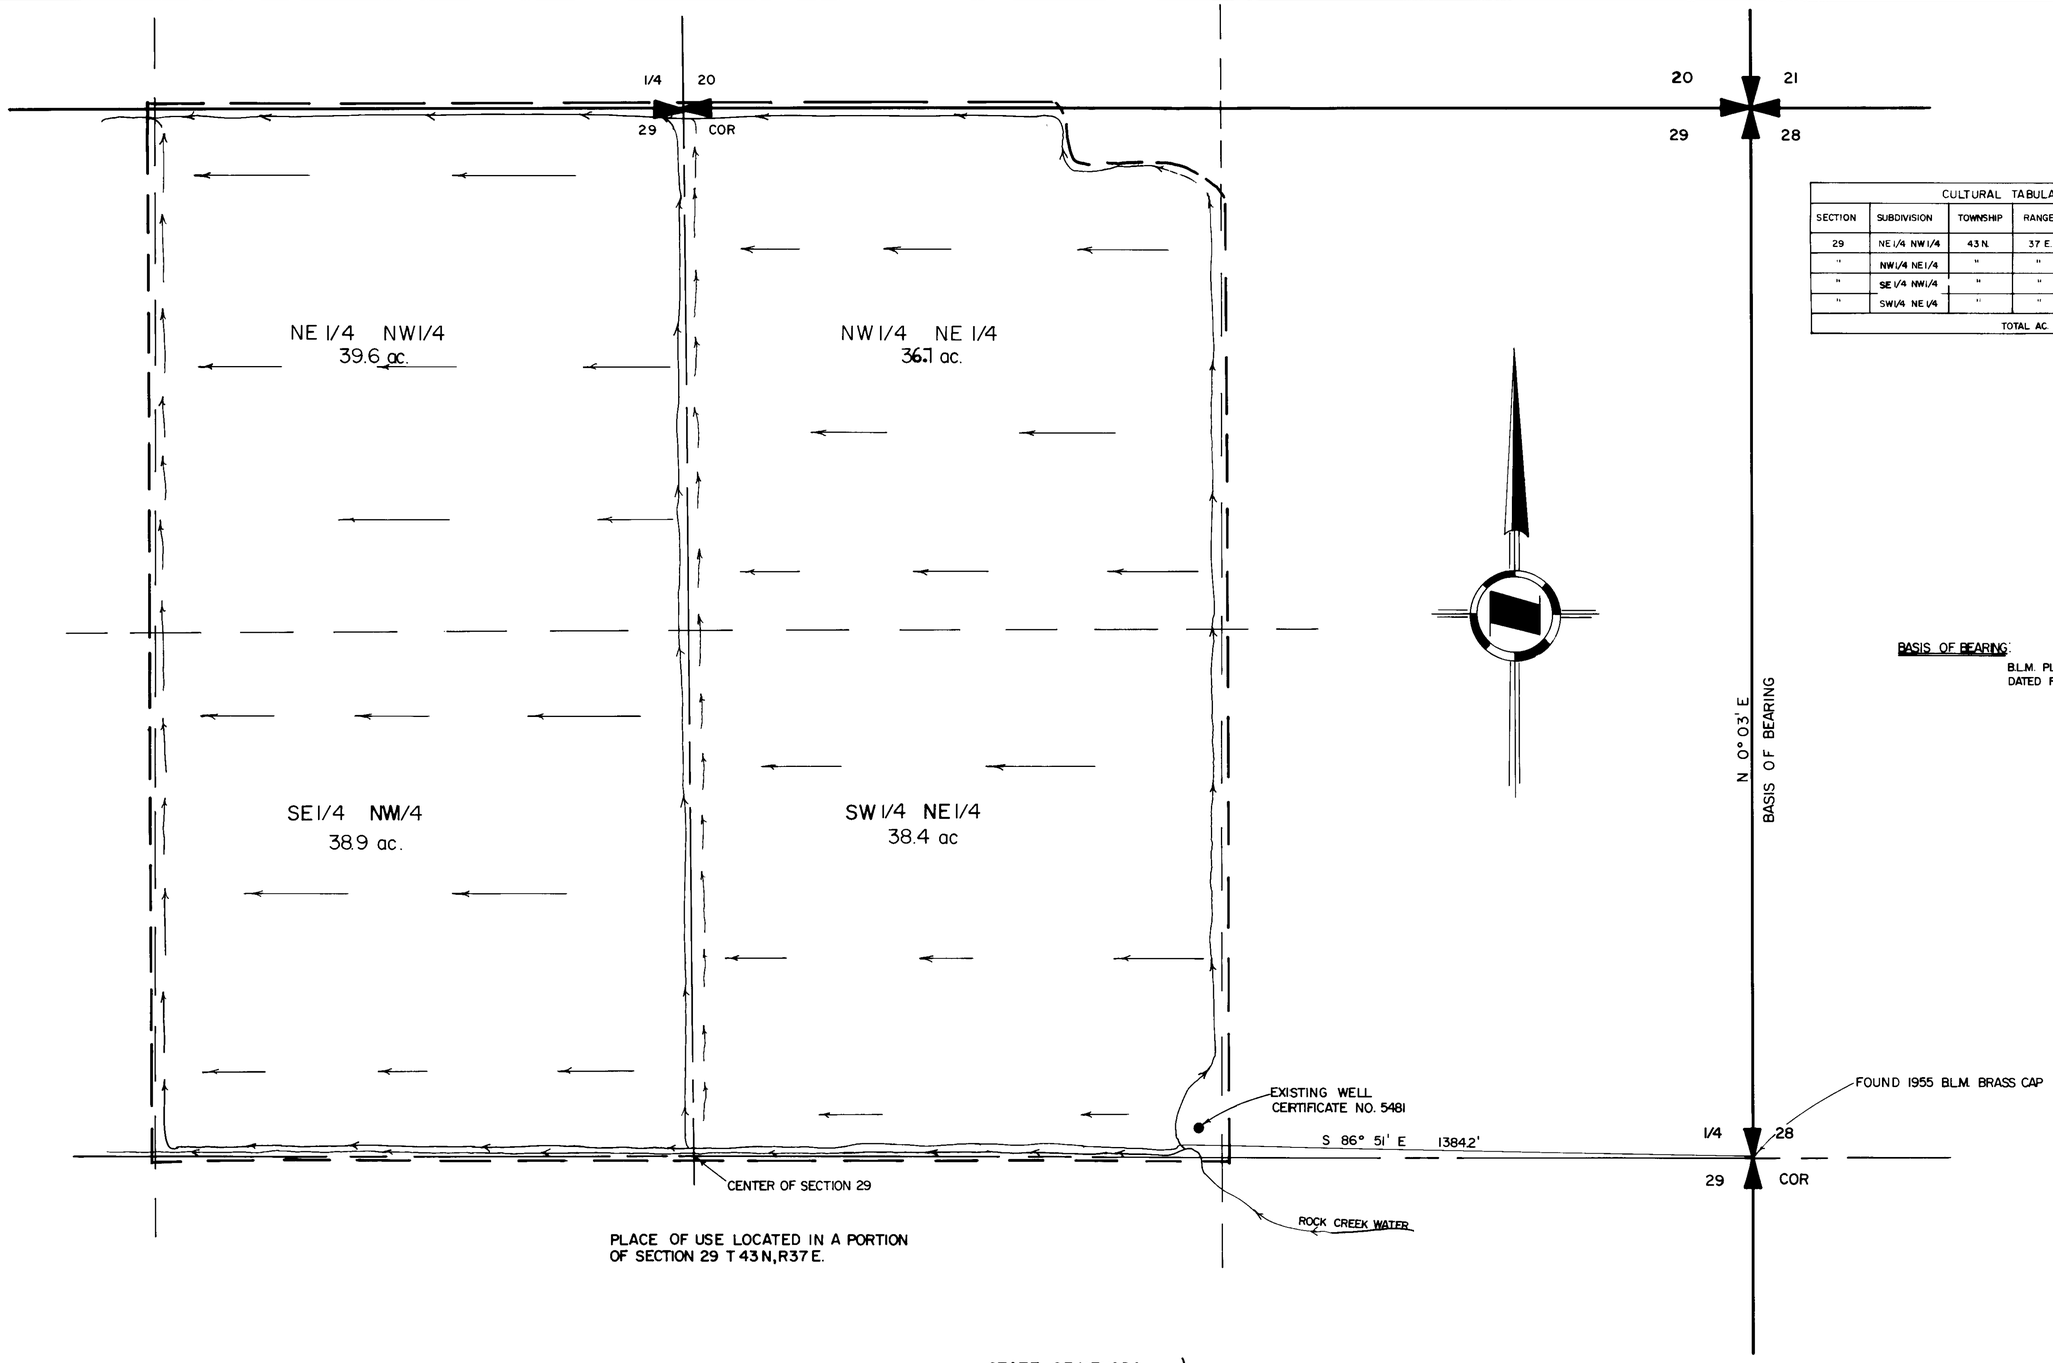

CULTURAL TABULATION					
SECTION	SUBDIVISION	TOWNSHIP	RANGE	CULTIVATED ACREAGE	DESCRIPTION OF CULTURE
29	NE 1/4 NW 1/4	43 N.	37 E.	39.6	BARLEY
"	NW 1/4 NE 1/4	"	"	36.7	"
"	SE 1/4 NW 1/4	"	"	38.9	"
"	SW 1/4 NE 1/4	"	"	38.4	"
			TOTAL AC.	153.6	

BASIS OF BEARING:
B.L.M. PLAT MAP T. 43 N. R 37 E.
DATED FEB. 1957

STATE OF NEVADA }
COUNTY OF DOUGLAS } ss.

I, B. J. Vasey, being first duly sworn, depose and say that this map, consisting of one (1) sheet, has been correctly drawn to the designated scale from field notes of a survey made under my supervision and direction on the 11th day of JUNE, 1984; that it truly and correctly represents the location and extent of the works used to divert water from ROCK CREEK in HUMBOLDT COUNTY, by WOODROW ERIKSON for Irrigation purposes. That the point of diversion location and description of the measuring device, the location and extent of lands owned or controlled by the applicant upon which water applied for under Permit No. 29730 is used, together with the area and kind of culture in each 40-acre subdivision, and the location and names of all other works or streams which are crossed by or connected with said works are fully and correctly designated thereon

B J Vasey
State Water Right Surveyor No. 306

Subscribed and sworn to before me
this 12 day of June 1984

Denise L. Lash
Notary Public in and for Douglas County, Nevada

11067 1/31/85

200 0 200 400 600
Scale 1"=200'

MAP
TO ACCOMPANY PROOF OF BENEFICIAL USE
UNDER PERMIT NO. 29730
FOR IRRIGATION PURPOSES
BY
WOODROW ERIKSON
FROM
ROCK CREEK AND OTHER STORM AND FLOOD WATERS
IN HUMBOLDT COUNTY NEVADA

VASEY ENGINEERING CO., INC.
1637 ESMERALDA PL.
P.O. Box 1164 Minden, Nevada 89423
(702) 782-2382 (702) 882-5417

DATE JUNE 1984	DRAWN BY MB
JOB NO. M-628	APPROVED BY BJV

29730