| SECTION | SUBDIVISION | TOWNSHIP | RANGE | CULTIVATED ACREAGE | DESCRIPTION OF CULTURE | DATE OF FIRST CULTURE |
|---|---|---|---|---|---|---|
| 18 | NE1/4NE1/4 | 20 | 53 | 40.0 | Harvest Crop | |
| 18 | NW1/4NE1/4 | " | " | 40.0 | " | |
| 18 | SW1/4NE1/4 | " | " | 40.0 | " | |
| 18 | SE1/4NE1/4 | " | " | 40.0 | " | |
| 18 | NW1/4SE1/4 | " | " | 40.0 | " | |
| 18 | NE1/4SE1/4 | " | " | 40.0 | " | |
| 18 | SW1/4SE1/4 | " | " | 38.7 | " | |
| 18 | SE1/4SE1/4 | " | " | 34.5 | " | |
| | | | Total | 313.2 | | |

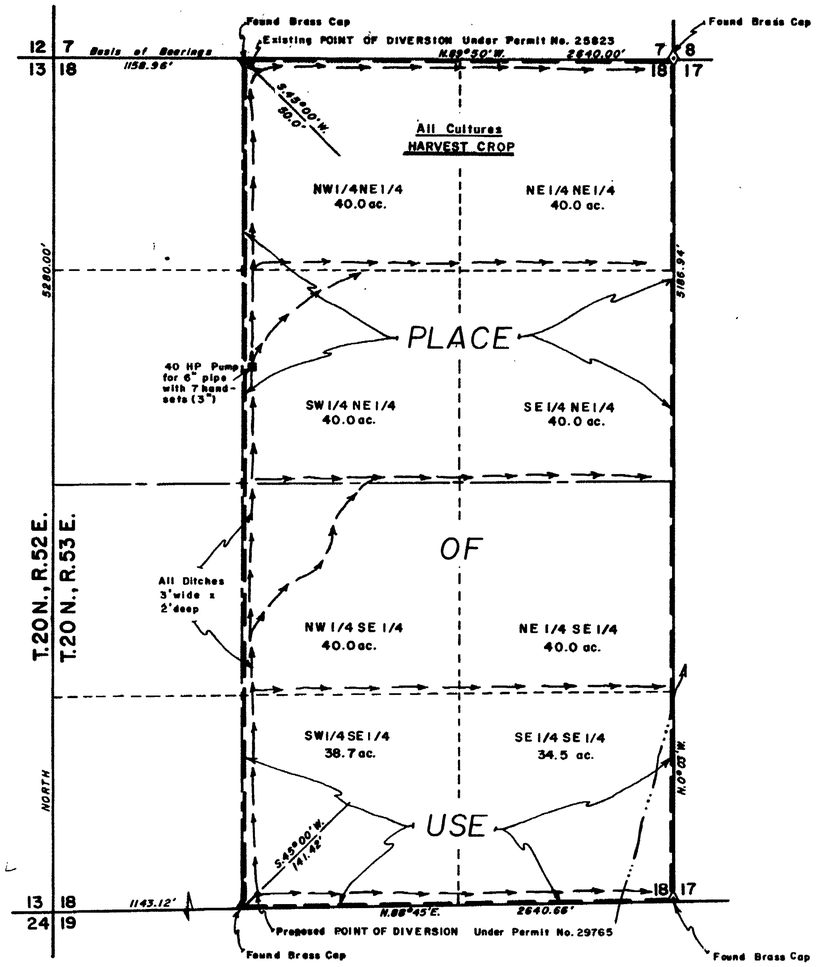


T.20N., R.53E.
M.D.B.&M.

STATE OF NEVADA
County of Elko ss

I, Mark Chilton, being first duly sworn, depose and say that this map consisting of one sheet, has been correctly drawn to the designated scale from field notes of a survey made under my supervision and direction between the 3rd day of February, and 5th day of February, 1970; that it truly and correctly represents the proposed location and extent of the works used to divert water from an UNDERGROUND SOURCE in Eureka County, by Fred Minoletti for IRRIGATION and DOMESTIC PURPOSES. That the proposed points of diversion, the approximate location and size of the diverting channel, all reservoirs and basins, the location and names of all works which will cross or connect with the proposed works, and the boundaries of lands, showing by 40-acre subdivisions the areas proposed to be irrigated, are fully and correctly designated thereon.

PROFESSIONAL ENGINEER
Mark Chilton
State Water Right Surveyor No. 278

Subscribed and sworn to before me this 20th day of March, 1975.
Notary Public in and for Elko County, Nevada.

Leora Bernadot
LEORA BERNADOT
Notary Public - State of Nevada
Elko County, Nevada
Commission expires May 2, 1978

BASIS OF BEARINGS
The North line of Section 18 as recorded.

CERTIFICATE No. 8881 ISSUED 12-22-76

FILED
NOV 24 1975
STATE ENGINEER'S OFFICE

29765

OFFICE
STATE ENGINEER

400' 200' 0 400' 800' 1200' 1600'
300' 100'
Scale: 1" = 400'

| NO. | BY | DATE | REVISIONS | REMARKS |
|---|---|---|---|---|
| | | | | |

DRAWN BY NLW
JOB NO. 2192-01
APPROVED BY
DATE 11/75

# MAP
## TO ACCOMPANY APPLICATION TO CHANGE POINT OF DIVERSION

OF PERMIT NOS. 25823 & 29765
FOR IRRIGATION & DOMESTIC PURPOSES
BY FRED MINOLETTI
FROM AN UNDERGROUND SOURCE

CHILTON ENGINEERING
W75016 0

29765