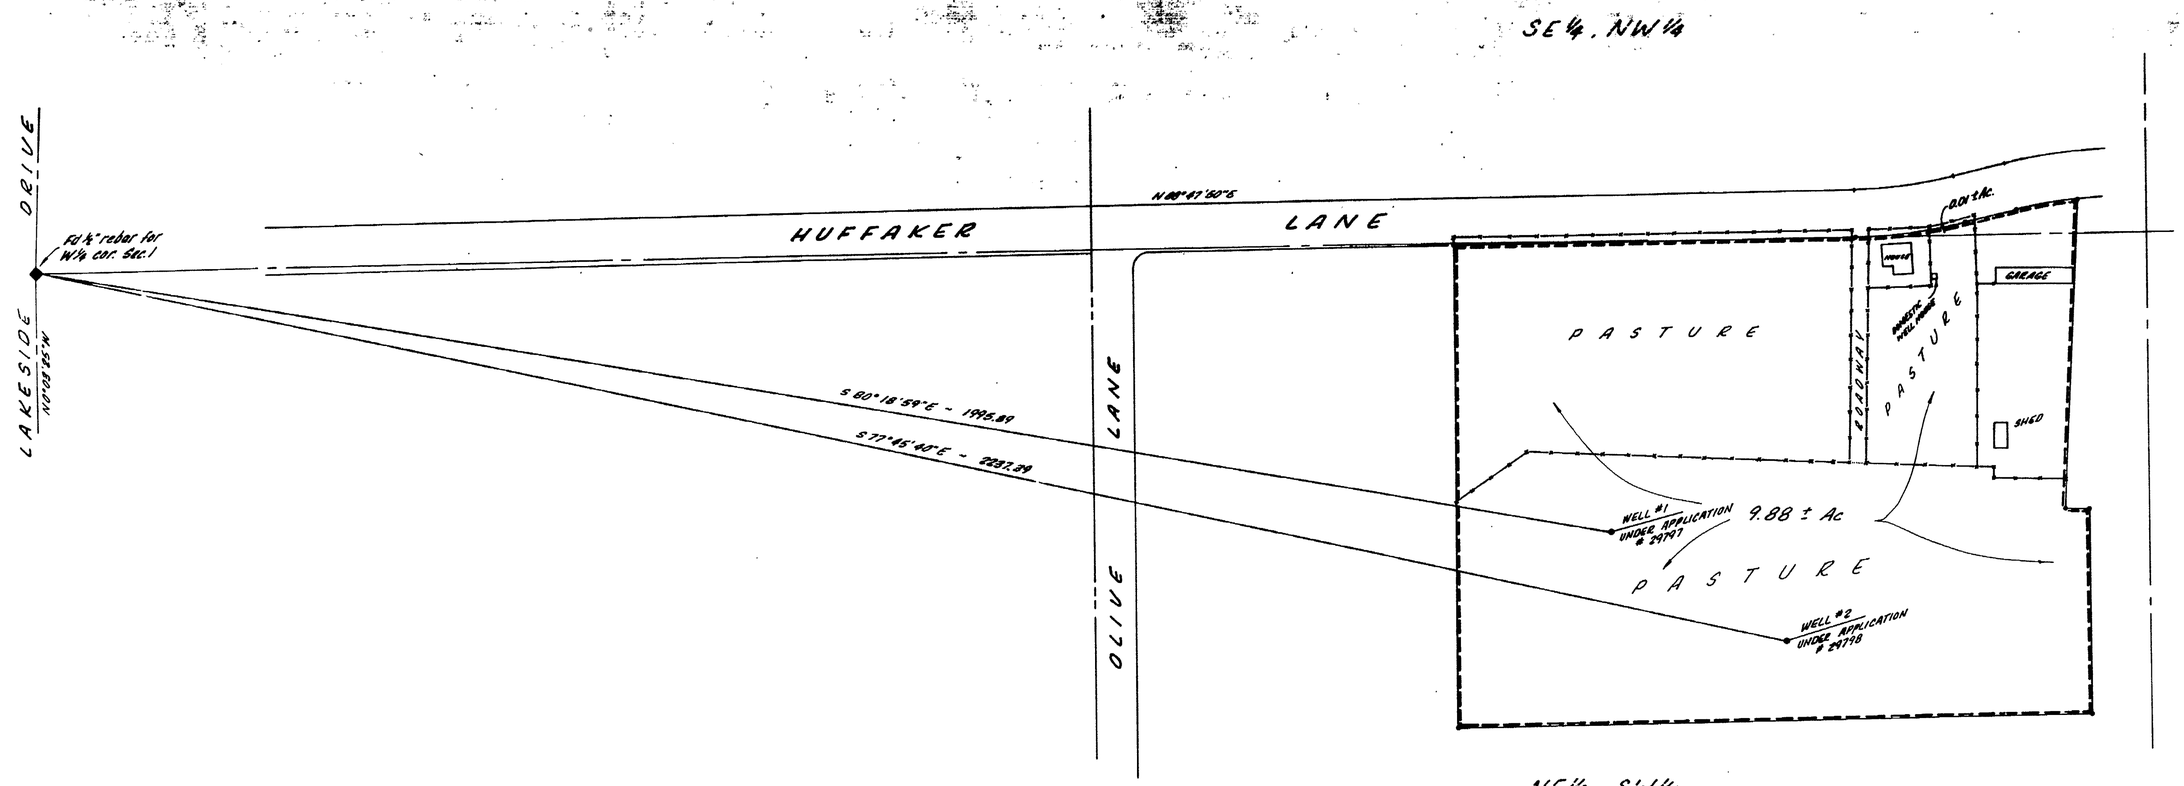

SECTION	SUBDIVISION	TOWNSHIP	RANGE	CULTIVATED ACREAGE	DESCRIPTION OF CULTURE	DATE OF FIRST CULTURE
1	NE¼, SW¼	18	19	9.88	PASTURE GRASS	
1	SE¼, NW¼	18	19	0.01	PASTURE GRASS	

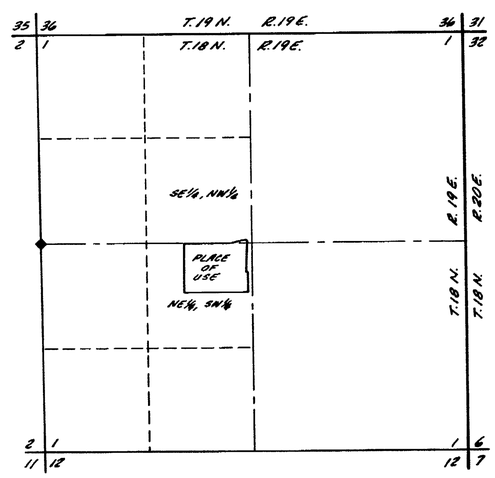

Basis of Bearings:
West line of SW¼, Section 1
i.e., N0°03'25"W

KEY MAP
SCALE: 1" = 1000'
SECTION 1
T.18N., R.19E., M.D.B.&M.
WASHOE COUNTY, NEVADA

State of Nevada
County of Washoe ss

I, Eugene B. Langfield, being first duly sworn, depose and say that this map, consisting of one sheet, has been correctly drawn to the designated scale from field notes of a survey made under my supervision and direction, on the 15th day of November, 1979; that it truly and correctly represents the proposed location and extent of the works used to divert water from an underground source in Washoe County by Lakner & Manfredi for irrigation and domestic purposes under Application Nos. 29797 and 29798. That the point of diversion, the location, size of the diverting channel, location and description of all measuring devices, the location and extent of lands owned or controlled by the applicant upon which water applied for under Application Nos. 29797 and 29798 is used, together with the area and kind of culture in each 40-acre subdivision, and the location and names of all other works or streams which are crossed by or connected with said [illegible] fully and correctly designated thereon.

Eugene B. Langfield
Registered Professional Engineer and Land Surveyor
Nev. Cert. No. 6844
Registered Professional Engineer No. 6844 State of Nevada

Subscribed and sworn to before me this [illegible] day of DECEMBER, 1979.
Notary Public in and for Washoe County, Nevada.

[redacted]

Lydia Moreno
My commission expires March 7, 1982

29797 CERTIFICATE NO. 9844 ISSUED 3/19/82

29798 CERTIFICATE NO. 9845 ISSUED 3/19/82

FILED
DEC 6 1979
STATE ENGINEER'S OFFICE

Scale: 1" = 100'
0 100 200 300

MAP
TO ACCOMPANY PROOF OF BENEFICIAL USE
UNDER APPLICATION Nos. 29797 & 29798
FOR IRRIGATION & DOMESTIC PURPOSES
by
LAKNER & MANFREDI
from
AN UNDERGROUND SOURCE,

DEC 6 11 13

Prepared By: Langfield Engineering
Reno, Nevada

29798 29797