CULTURAL MAP TABULATION

SEC-TION	SUBDIVISION	TWN.	RGE.	CULTI-TED ACREAGE	DESCRIPTION OF CULTURE	DATE OF FIRST CULTURE
17	SW 4 SW 4	38 N	39 E	34.82	BARLEY	-

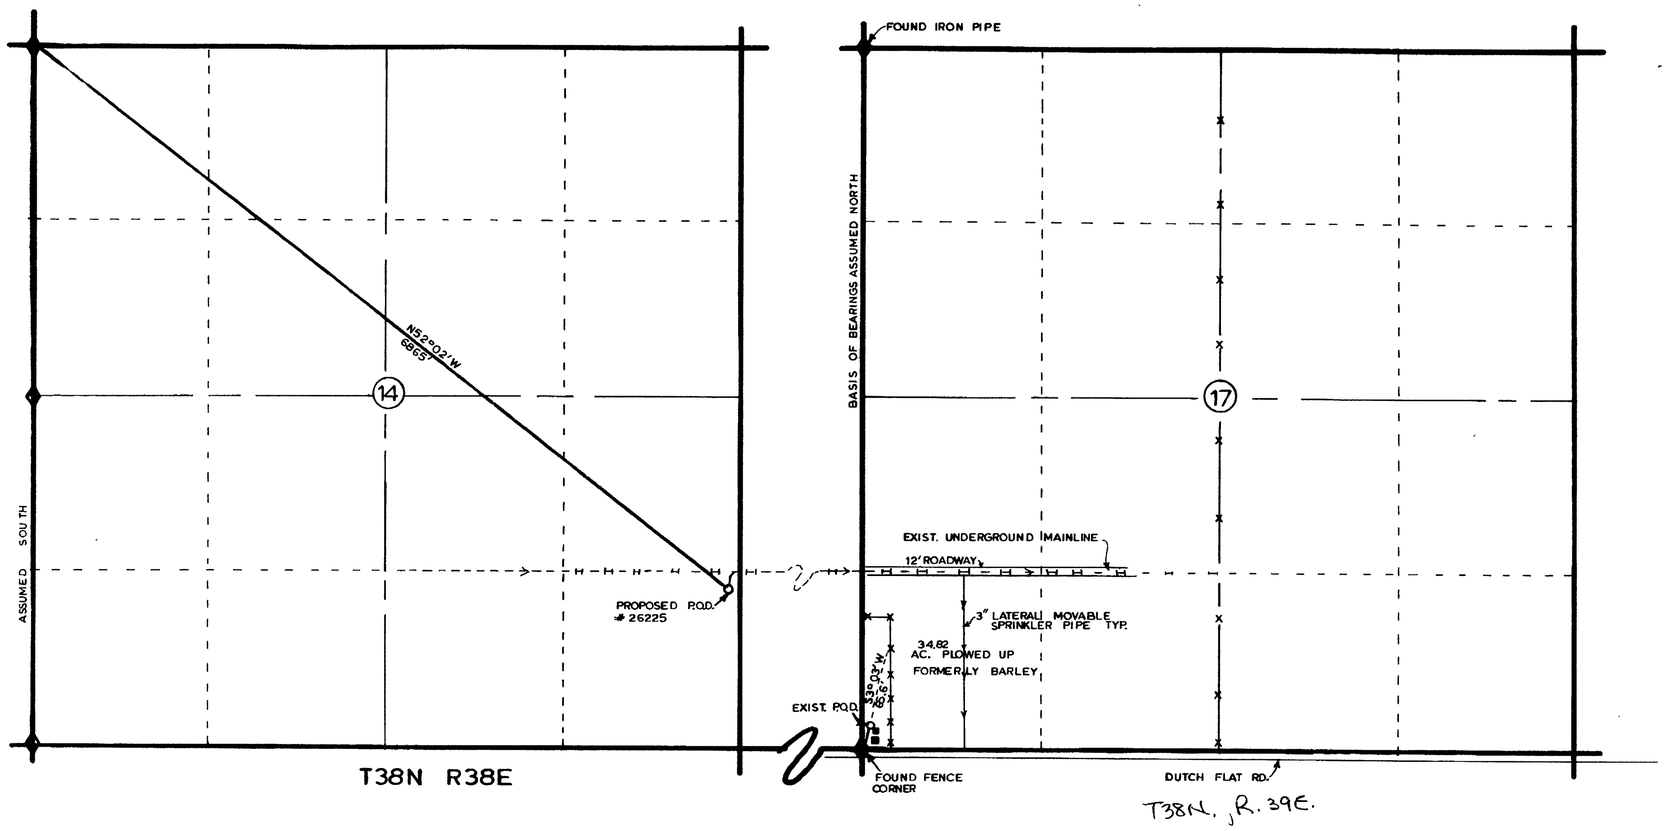

STATE OF NEVADA
COUNTY OF HUMBOLDT } S.S.

I C.H. KETCHAM, BEING FIRST DULY SWORN, DEPOSE AND SAY THAT THIS MAP, CONSISTING OF 1 SHEET, HAS BEEN CORRECTLY DRAWN TO THE DESIGNATED SCALE FROM FIELD NOTES OF A SURVEY MADE BY ME, ON THE 31 ST. DAY OF OCTOBER, 1975; THAT IT TRULY AND CORRECTLY REPRESENTS THE PROPOSED LOCATION AND EXTENT OF THE WORKS USED TO DIVERT WATER FROM UNDERGROUND IN HUMBOLDT COUNTY, BY WINNEMUCCA FARMS INC. FOR IRRIGATION PURPOSES UNDER APPLICATION NO.(S) 26225 THAT THE POINT OF DIVERSION, THE LOCATION, SIZE OF DIVERTING CHANNEL, LOCATION AND DESCRIPTION OF ALL MEASURING DEVICES, THE LOCATION AND EXTENT OF LANDS OWNED OR CONTROLLED BY THE APPLICANT UPON WHICH WATER APPLIED FOR UNDER APPLICATION NO.(S) 26225 IS USED, TOGETHER WITH THE AREA AND KIND OF CULTURE IN EACH 40-ACRE SUBDIVISION, AND THE LOCATION AND NAMES OF ALL OTHER WORKS OR STREAMS WHICH ARE CROSSED BY OR CONNECTED WITH SAID WORKS ARE FULLY AND CORRECTLY DESIGNATED THEREON.

C.H. Ketcham
STATE WATER-RIGHT SURVEYOR R.L.S. 3049

SUBSCRIBED AND SWORN TO BEFORE ME THIS 4th. DAY OF November, 1975.

Barbara A. Ketcham
NOTARY PUBLIC HUMBOLDT COUNTY, NEVADA

BARBARA A. KETCHAM
Notary Public — State of Nevada
Humboldt County
My Commission Expires March 12, 1979

SCALE — 1" = 600'

FILED
FEB 17 1976
STATE ENGINEER'S OFFICE

OFFICE
STATE ENGINEER
1975 DEC 16 PM 2 20

1975 NOV 18 PM 2 25

30000
24810

MAP
TO ACCOMPANY PROOF of BENEFICIAL USE AND CHANGE of POINT OF DIVERSION NO. 26225.

By: WINNEMUCCA FARMS INC.
From: UNDERGROUND

11-3-75 REVISED: 12-10-75
C.H. "PETE" KETCHAM — REGISTERED LAND SURVEYOR
P.O. BOX [illegible] WINNEMUCCA, NEVADA

T38N R39E M.D.B.M.

30000