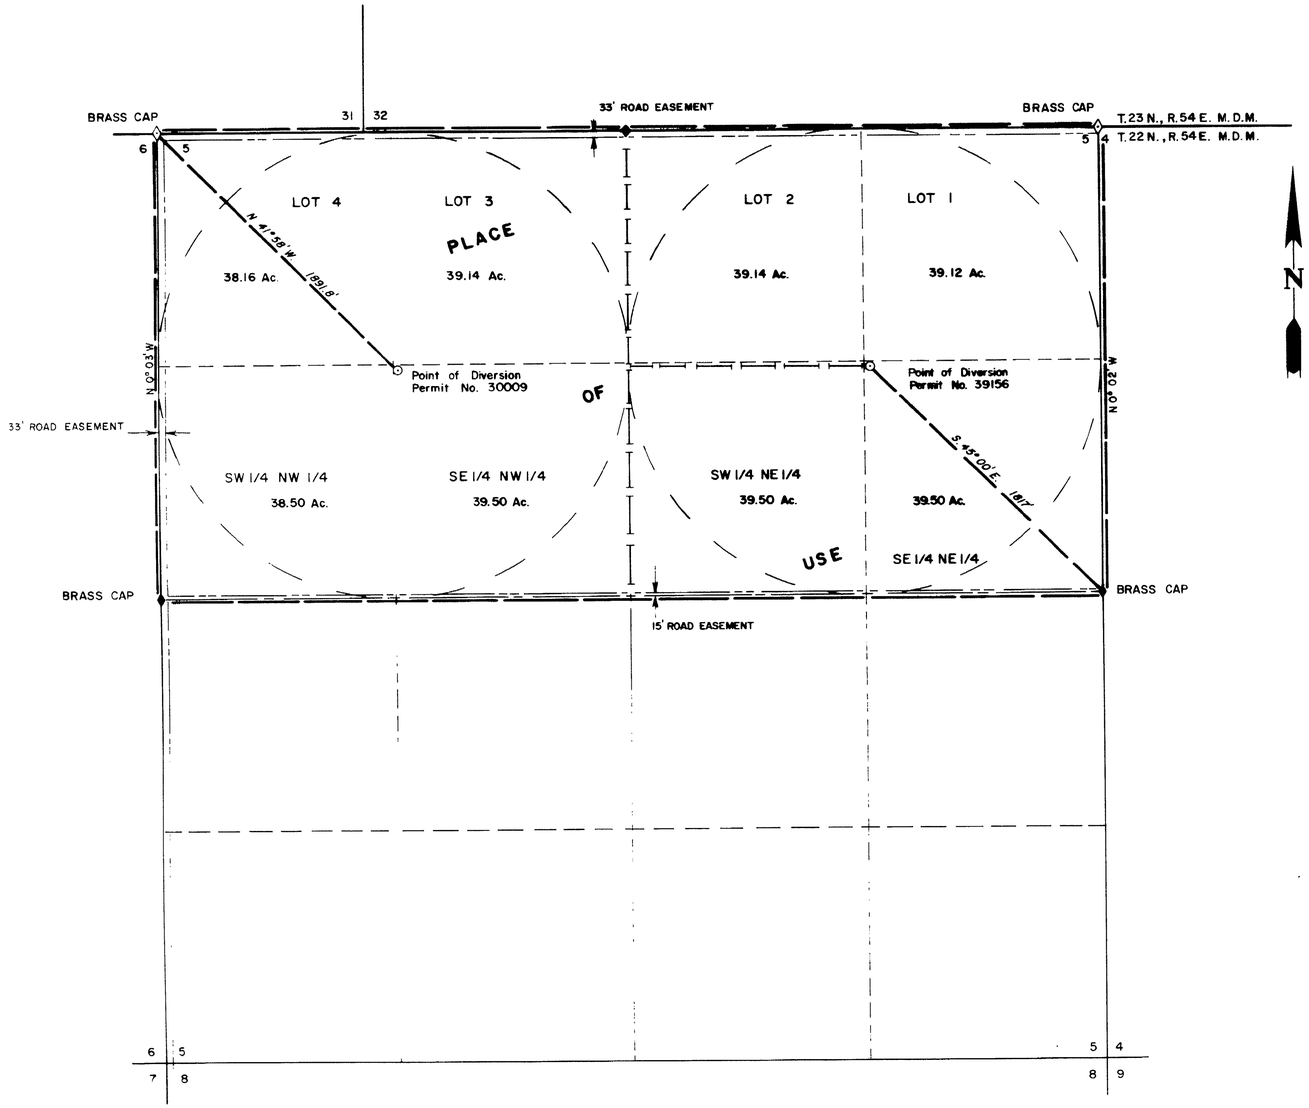

CULTURAL TABULATION

¼ ¼	SECTION	T.N.	R.E.	ACREAGE
Lot 1	5	22	54	39.12
Lot 2	5	22	54	39.14
Lot 3	5	22	54	39.14
Lot 4	5	22	54	38.16
SW NW	5	22	54	38.50
SE NW	5	22	54	39.50
SW NE	5	22	54	39.50
SE NE	5	22	54	39.50

STATE OF NEVADA }
COUNTY OF ELKO } ss.

I, William A. Nisbet, being first duly sworn, denose and say that this map, consisting of one sheet, has been correctly drawn to the designated scale from field notes of a survey made by me (or under my supervision and direction) on the 30 day of JUNE, 1982; that it truly and correctly represents the proposed location and extent of the works used to divert water from UNDERGROUND SOURCES, in EUREKA COUNTY, by FRED L. & JOHN J. ETCHEGARAY for IRRIGATION AND DOMESTIC purposes under which Application No's. 30009 & 39156 are used, together with the area and kind of culture in each 40-acre subdivision, and the location and names of all other works or streams which are crossed by or connected with said works are fully and correctly designated thereon.

William A. Nisbet
STATE WATER RIGHT SURVEYOR NO.

NEVADA LAND SURVEYOR, SUBDIVISION
WILLIAM A. NISBET
7/11/82
3805

Subscribed and sworn to before me this 12th day of July, 1982.
Notary Public in and for Elko County, Nevada.

Leora Bernadot

LEORA BERNADOT
Notary Public State of Nevada
Elko County, Nevada
My appointment expires May 2, 1986

RECEIVED
MAY 18 1983
STATE ENGINEER'S OFFICE
ELKO, NEVADA

BASIS OF BEARINGS: G.L.O. Survey Plat Approved April 13, 1934.

0 400' 800' 1200' 1600' 2000'
SCALE: 1" = 400'

FILED
JUN 10 1982
STATE ENGINEER'S OFFICE

30009 CERTIFICATE NO. 10701 ISSUED 6/20/83
39156 CERTIFICATE NO. 10716 ISSUED 6/20/83

'83 MAY 20 A9:50 '83 JUN 10 A11:15
STATE ENGINEER'S OFFICE STATE ENGINEER'S OFFICE

NO	BY	DATE	DESCRIPTION	CHK'D	APP'D

REVISIONS

DRAWN BY W.A.S. | APPROVED BY WAN
JOB NO. 2383-001 | DATE JULY 1982

MAP
TO ACCOMPANY PROOFS OF BENEFICIAL USE UNDER PERMITS 30009 & 39156

FOR IRRIGATION & DOMESTIC PURPOSES
BY FRED L. & JOHN J. ETCHEGARAY
FROM AN UNDERGROUND SOURCE

CHILTON ENGINEERING
ELKO, NEVADA RENO, NEVADA

W82018 1/1

39156 30009