T. 12 N., R. 62 E., M.D.B.&M.

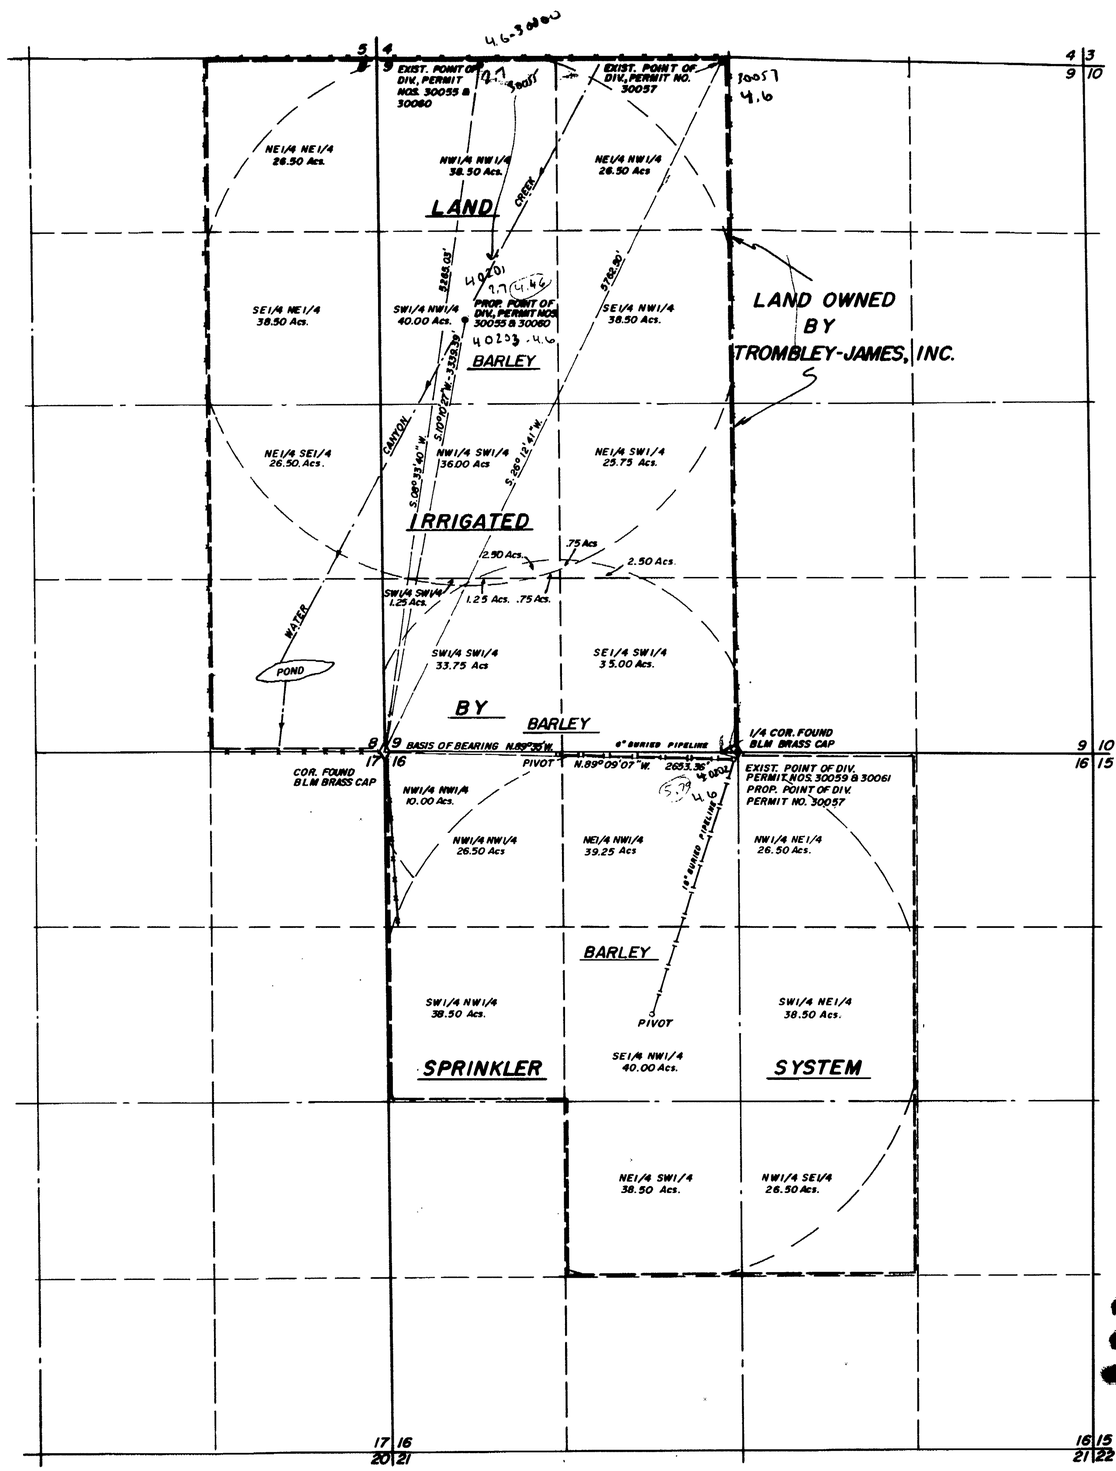

SECTION	SUBDIVISION	TOWNSHIP	RANGE	CULTIVATED ACREAGE	DESCRIPTION OF CULTURE
8	NE1/4 NE1/4	12 N.	62 E.	26.50	BARLEY
8	SE1/4 NE1/4	"	"	38.50	"
8	NE1/4 SE1/4	"	"	26.50	"
9	NW1/4 NW1/4	"	"	38.50	"
"	NE1/4 NW1/4	"	"	26.50	"
"	SW1/4 NW1/4	"	"	40.00	"
"	SE1/4 NW1/4	"	"	38.50	"
"	NW1/4 SW1/4	"	"	36.00	"
"	NW1/4 SW1/4	"	"	2.50	"
"	NE1/4 SW1/4	"	"	25.75	"
"	NE1/4 SW1/4	"	"	.75	"
"	SW1/4 SW1/4	"	"	1.25	"
"	SW1/4 SW1/4	"	"	1.25	"
			Total Acreage	302.50	

Permits 30055 & 30060

SECTION	SUBDIVISION	TOWNSHIP	RANGE	CULTIVATED ACREAGE	DESCRIPTION OF CULTURE
9	NW1/4 SW1/4	12 N.	62 E.	2.50	BARLEY
"	NE1/4 SW1/4	"	"	.75	"
"	NW1/4 SW1/4	"	"	.75	"
"	NE1/4 SW1/4	"	"	2.50	"
"	SW1/4 SW1/4	"	"	1.25	"
"	SW1/4 SW1/4	"	"	33.75	"
"	SE1/4 SW1/4	"	"	35.00	"
16	NW1/4 NW1/4	"	"	10.00	"
"	NW1/4 NW1/4	"	"	26.50	"
"	NE1/4 NW1/4	"	"	39.25	"
"	NW1/4 NE1/4	"	"	26.50	"
"	SW1/4 NW1/4	"	"	38.50	"
"	SE1/4 NW1/4	"	"	40.00	"
"	SW1/4 NE1/4	"	"	38.50	"
"	NE1/4 SW1/4	"	"	38.50	"
"	NW1/4 SE1/4	"	"	26.50	"
			Total Acreage	360.75	

Permits 30057, 30059 & 30061

STATE OF NEVADA }
County of White Pine } ss

I, Richard W. Forman, being first duly sworn depose and say that this map consisting of one sheet has been correctly drawn to the designated scale from field notes of a survey made under my supervision and direction between the 1st day of Oct. and the 5th day of Oct. 1978. that it truly and correctly represents the location and extent of the works used to divert water from Underground Sources in White Pine County, by Tromley-James, Inc. for Irrigation and Domestic purposes under permit nos. 30055, 30057, 30059-30061 That the point of diversion the location, size of the diverting channel, location and description of the measuring devices, the location and extent of lands owned or controlled by the applicant upon which water applied for under permit nos. 30055, 30057, 30059-30061 is used together with the area and kind of Culture in each 40-acre subdivision, and the location and names of all other works or streams which are crossed by or connected with said works are fully and correctly designated thereon.

State Water Right Surveyor

Subscribed and sworn to before me this 31st day of December, 1979.

Notary Public in and for White Pine County, Nevada.

MARCIA FORMAN
Notary Public - State of Nevada
White Pine County, Nevada
Commission Expires Feb. 11, 1981

0 600 1200 1800 2400
SCALE: 1" = 600'

[redacted] CERTIFICATE NO. [redacted] ISSUED [redacted]
[redacted] CERTIFICATE NO. [redacted] ISSUED [redacted]
[redacted] CERTIFICATE NO. [redacted] ISSUED [redacted]
[redacted] CERTIFICATE NO. [redacted] ISSUED [redacted]
[redacted] CERTIFICATE NO. [redacted] ISSUED [redacted]

FILED
JAN 1980
STATE ENGINEER'S OFFICE

OFFICE
STATE ENGINEER

SURVEYED & MAPPED BY BOUNDY & FORMAN, INC. ELY, NEVADA DECEMBER, 1979

10881-2-3

MAP TO ACCOMPANY PROOF OF BENEFICIAL USE UNDER PERMIT NOS. 30055, 30057, 30059-30061 AND APPLICATION TO CHANGE POINT OF DIVERSION UNDER PERMIT NOS. 30055, 30057, 30060

FOR IRRIGATION & DOMESTIC

BY TROMBLEY-JAMES, INC.

FROM UNDERGROUND SOURCES

30061 30059 40203 40202 40201