MONSEN ENG. 200 2-79 MC 9180-

SECTION	SUBDIVISION	TOWNSHIP	RANGE	CULTIVATED ACREAGE	DESCRIPTION OF CULTURE	DATE OF FIRST CULTURE
32	NE1/4 NW1/4	T 23 N	R 54 E	40.0	Harvest Crop	
32	NW1/4 NW1/4	T 23 N	R 54 E	40.0	" "	
32	SE1/4 NW1/4	T 23 N	R 54 E	40.0	" "	
32	SW1/4 NW1/4	T 23 N	R 54 E	40.0	" "	
32	NE1/4 NE1/4	T 23 N	R 54 E	40.0	" "	
32	NW1/4 NE1/4	T 23 N	R 54 E	40.0	" "	
32	SE1/4 NE1/4	T 23 N	R 54 E	40.0	" "	
32	SW1/4 NE1/4	T 23 N	R 54 E	40.0	" "	
			TOTAL	320.0		

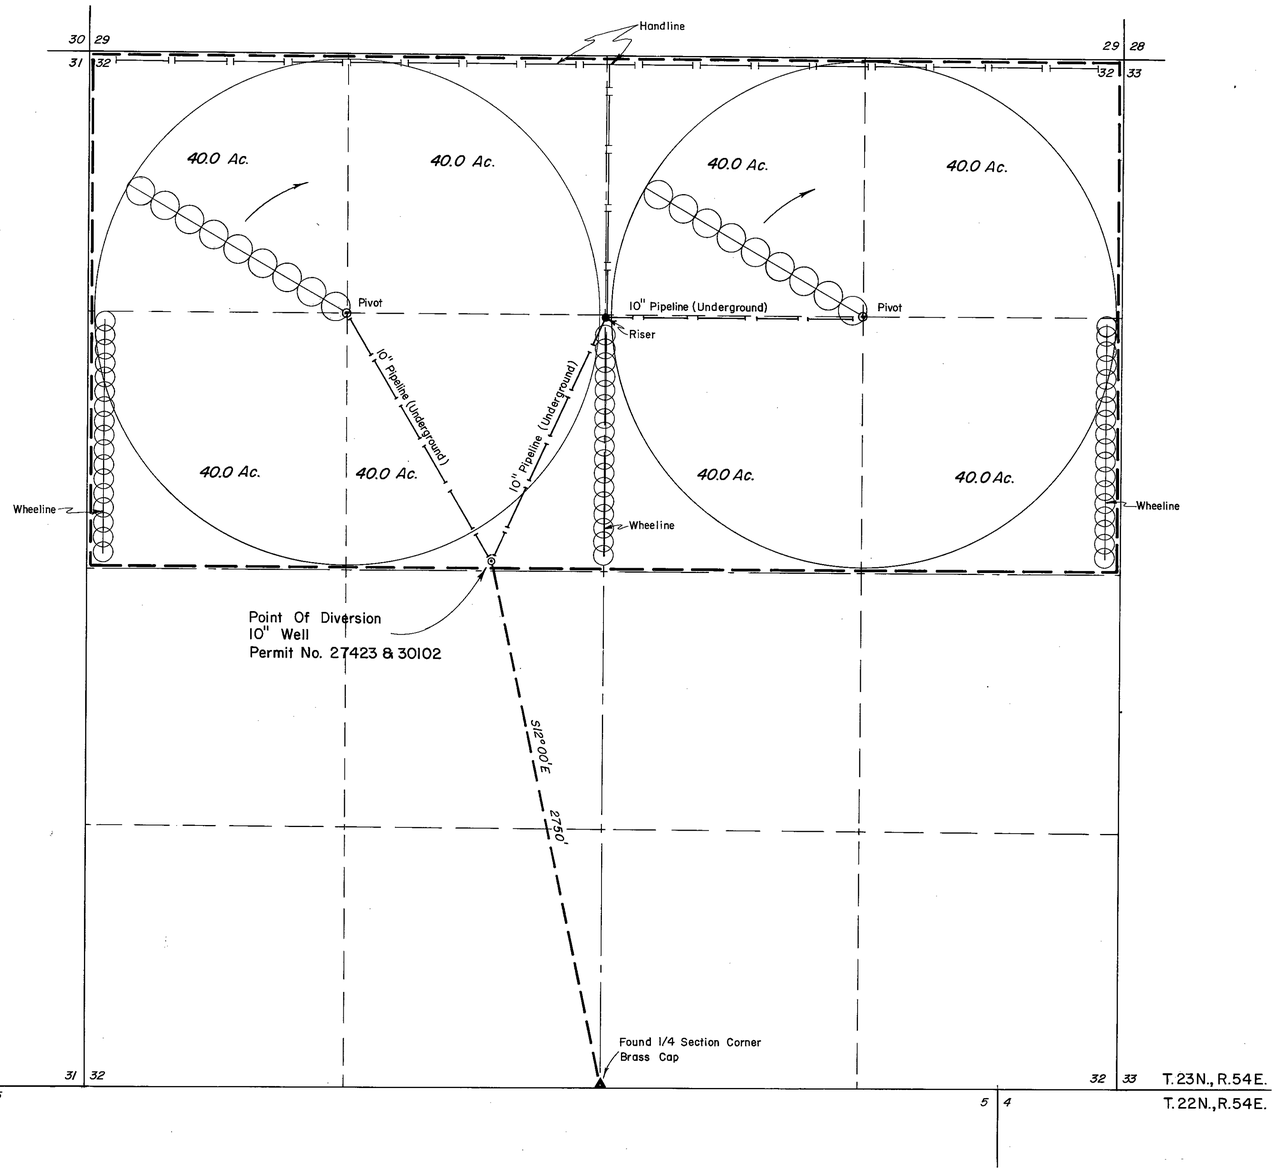

T.23N., R.54E., M.D.M.

STATE OF NEVADA
ss.
COUNTY OF ELKO

I, William A. Nisbet, being first duly sworn, depose and say that this map, consisting of one sheet, has been correctly drawn to the designated scale from field notes of a survey, made under my supervision and direction, on the 27th day of June, 1980; that it truly and correctly represents the proposed location and extent of the works used to divert water from an UNDERGROUND SOURCE in EUREKA COUNTY by JAMES L. & NANCY JANE MOYLE for IRRIGATION AND DOMESTIC PURPOSES, under APPLICATION NO. 30102. That the points of diversion, the approximate location and size of the diverting channel, all reservoirs or basins, the location and names of all other works which will cross or connect with the proposed works, and the boundary of all lands, showing by 40-acre subdivisions the areas proposed to be irrigated, are fully and correctly designated thereon.

William A. Nisbet
STATE WATER RIGHT SURVEYOR NO. 3805

REGISTERED LAND SURVEYOR - STATE OF NEVADA
WILLIAM A. NISBET
3805

Subscribed and sworn to before me this 28th day of July, 1980.
Notary Public in and for Elko County, Nevada.

Leora Bernadot

LEORA BERNADOT
Notary Public - State of Nevada
Elko County, Nevada
Commission expires May 2, 1983

BASIS OF BEARINGS: Application Map Filed Under 30102

0 400 800 1200 1600 2000
SCALE: 1" = 400'

FILED
JUN 12 1981
STATE ENGINEER'S OFFICE

1981 JUN 12 PM 2 14

CERTIFICATE NO. 10113 ISSUED 7-16-82

NO.	BY	DATE	DESCRIPTION	CHK'D	APP'D
			REVISIONS		

DRAWN BY W.S. | APPROVED BY
JOB NO 2292-001 | DATE JULY 1980

MAP
To Accompany Proof of Beneficial Use
Under Application No. 30102
for Irrigation and Domestic Purposes

BY James L. & Nancy Jane Moyle
FROM AN UNDERGROUND SOURCE

CHILTON ENGINEERING
421 COURT STREET ELKO, NEVADA

W80063 1/1

80152 T 30102