Section	Subdivision	Township	Range	Acres	Culture
35	SE1/4SE1/4	39	38	25.43	Alfalfa
"	SE1/4SE1/4	39	38	14.74	Pasture
Total				40.19	

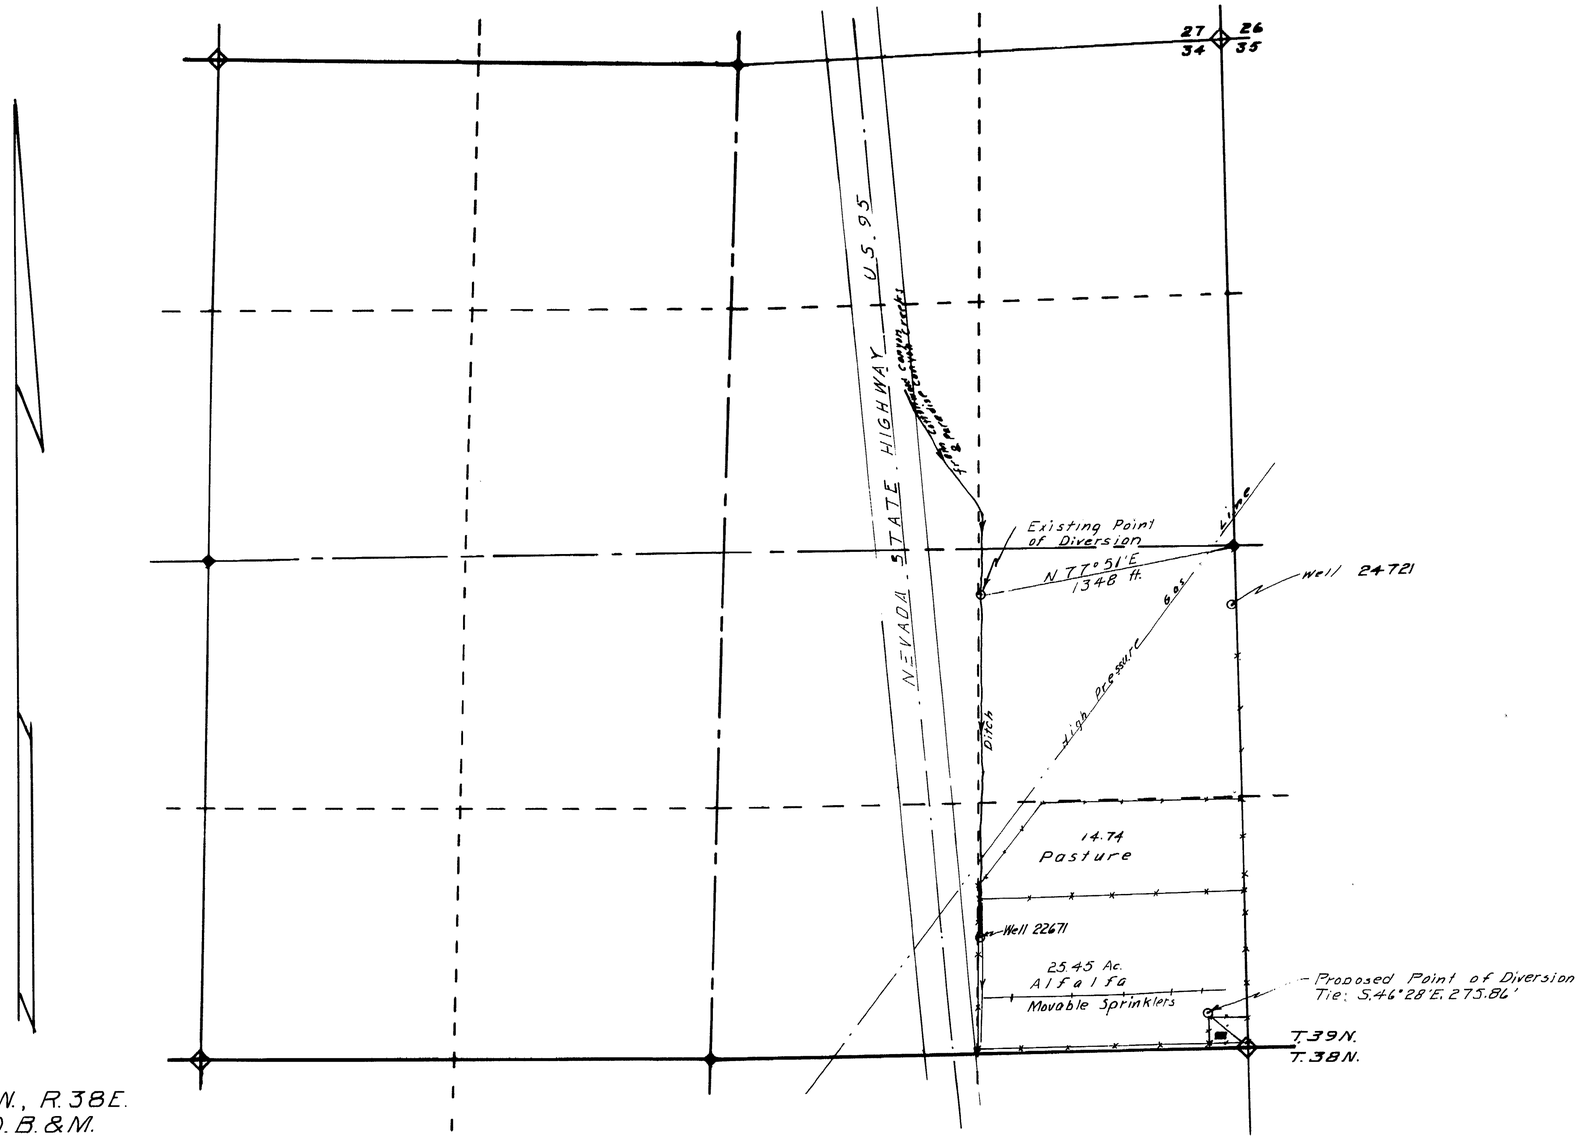

STATE OF NEVADA
COUNTY OF HUMBOLDT } S S

I, J R Caldwell, being first duly sworn, depose and say that this map, consisting of ____ sheets, has been correctly drawn to the designated scale from field notes of a survey made by me, (or under my supervision and direction) on the 24 th day of March, 1976; that it truly and correctly represents the location and extent of the works used to divert water from underground in Humboldt County by Frank and Ann Loveland for Irrigation & Domestic purposes under Application No 26021 That the point of diversion, the location, size of the diverting channel, location and description of all measuring devices, location and extent of lands owned or controlled by the applicant upon which water applied for under Application No. 26021 is used, together with the area and kind of culture in each 40-acre subdivision, and the location and names of all other works or streams which are crossed by or connected with said works are fully and correctly designated.

State Water Right Surveyor No. 276

REGISTERED LAND SURVEYOR J. R. CALDWELL No. 626 STATE OF NEVADA

Subscribed and sworn to before me this 5th day of April, 1976

Humboldt County Recorder

Scale 1" = 400'

400 0 400 800 1200 1600

ALSO CHANGE THE POINT OF DIVERSION

30151

CERTIFICATE 9014 ISSUED 4-1-77

FILED
APR 6 1976
STATE ENGINEER'S OFFICE

1976 APR 6 PM 2 37

MAP TO ACCOMPANY PROOF OF BENEFICIAL USE

APPLICATION NO. 26021

BY FRANK AND ANN LOVELAND

FROM UNDERGROUND

IN HUMBOLDT COUNTY NEVADA

30151