STATE OF NEVADA }
County of White Pine } ss.

I, Richard W. Forman, being first duly sworn, depose and say that this map, consisting of one sheet, has been correctly drawn to the designated scale from field notes of a survey made under my supervision and direction, between the 10th and 12th days of March, 1977, that it truly and correctly represents the proposed location and extent of the works used to divert water from underground sources in White Pine County, by Jeanne M. Pierresteguy for irrigation and domestic purposes under Application No. 30172. That the point of diversion, the location, size of the diverting channel, location and description of all measuring devices, the location and extent of lands owned or controlled by the applicant upon which water applied for under Application No. 30172 is used, together with the area and kind of culture in each 40-acre subdivision, and the location and names of all other works or streams which are crossed by or connected with said works are fully and correctly designated thereon.

Richard W. Forman

State Water Right Surveyor

Subscribed and sworn to before me this 31st day of March, 1977.

Marcia Forman

Notary Public in and for White Pine County, Nevada.

MARCIA FORMAN
Notary Public - State of Nevada
White Pine County, Nevada
Commission Expires Feb. 11, 1978

Section	Sub-division	Town-ship	Range	Cultivated acreage	Description of culture	Date of first culture
34	NE1/4 SE1/4	20 N.	55 E.	29.57 Acs.	Meadow grass	
34	SE1/4 SE1/4	20 N.	55 E.	4.91 Acs.	Meadow grass	
34	SE1/4 SE1/4	20 N.	55 E.	31.63 Acs.	Alfalfa	
35	NW1/4 SW1/4	20 N.	55 E.	30.45 Acs.	Alfalfa	
35	NW1/4 SW1/4	20 N.	55 E.	9.55 Acs.	Meadow grass	
35	SW1/4 SW1/4	20 N.	55 E.	0.43 Acs.	Meadow grass	
35	SW1/4 SW1/4	20 N.	55 E.	38.01 Acs.	Alfalfa	
			Total	144.55 Acs.		

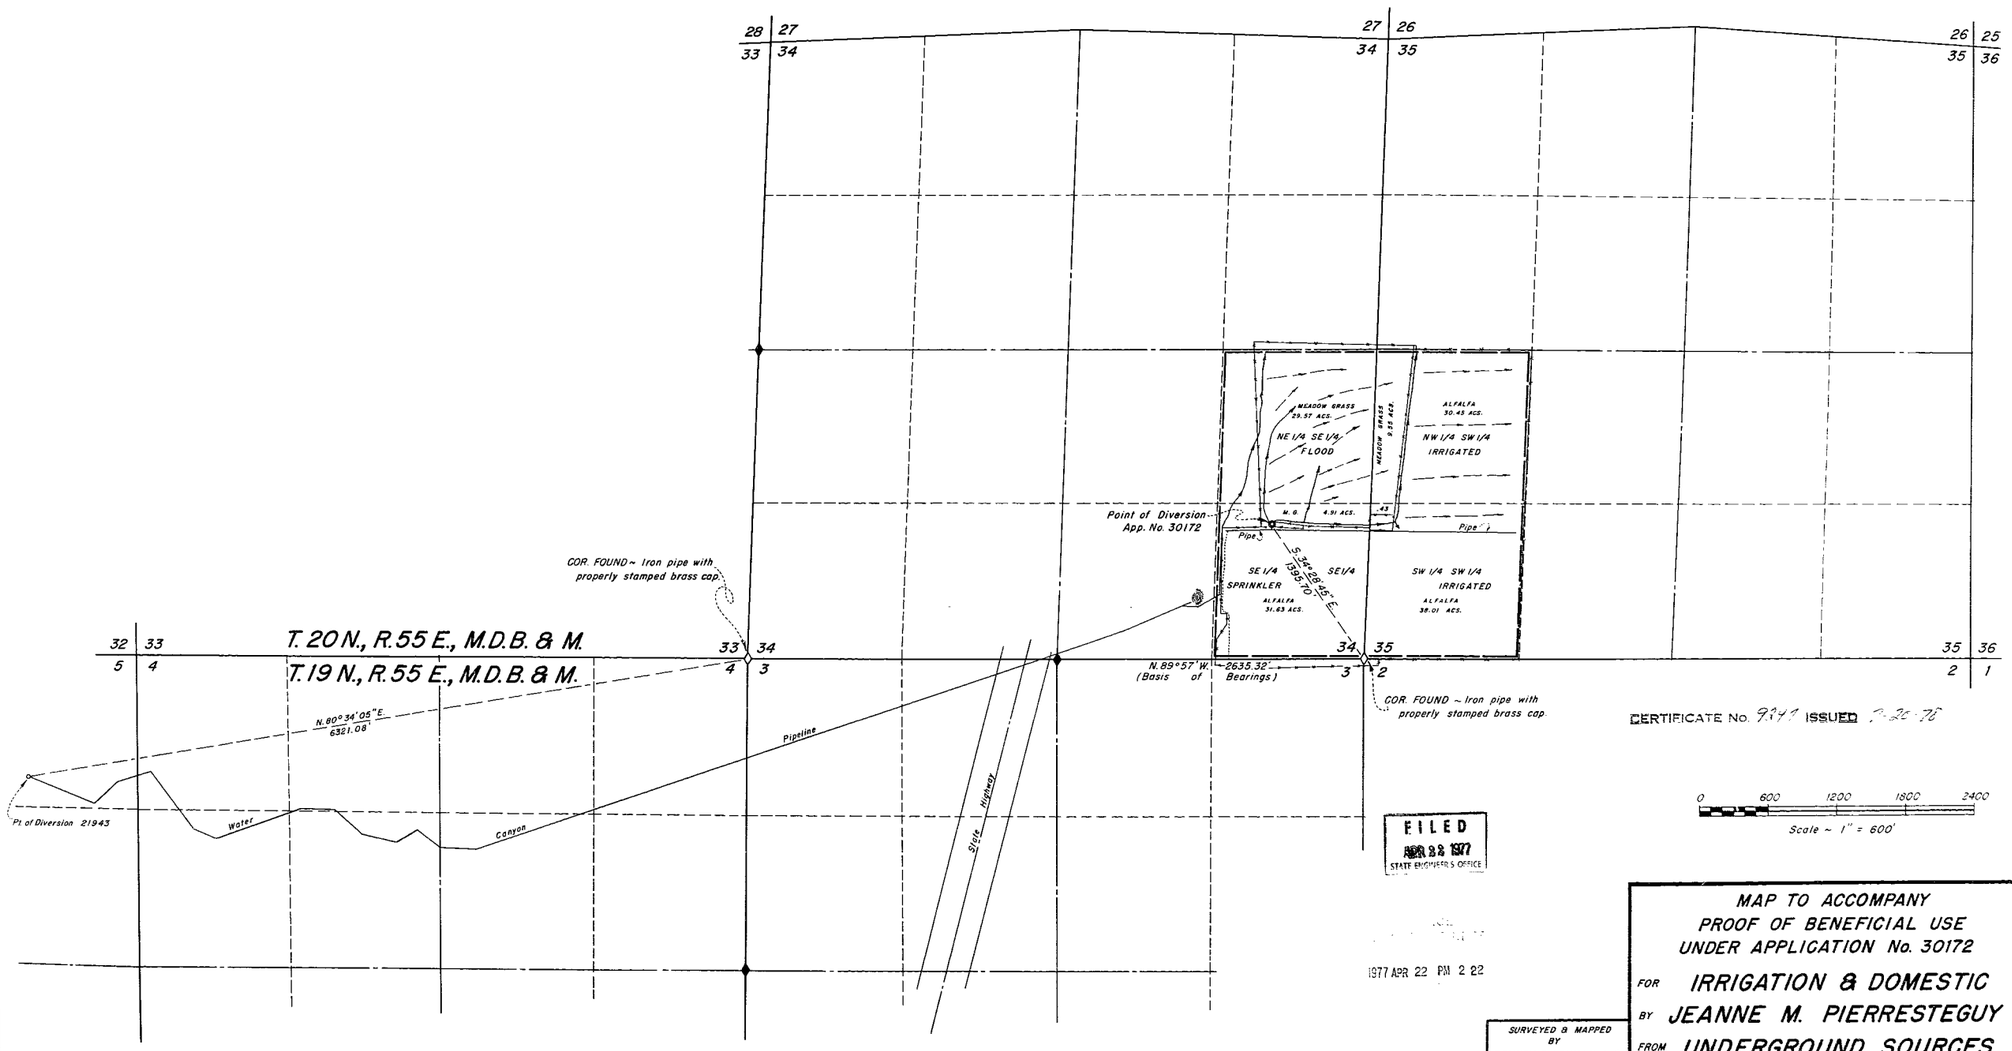

CERTIFICATE No. 9344 ISSUED 7-26-78

FILED
APR 22 1977
STATE ENGINEER'S OFFICE

1977 APR 22 PM 2 22

SURVEYED & MAPPED BY
BOUNDY & FORMAN, INC.
ELY, NEVADA
MARCH, 1977

MAP TO ACCOMPANY
PROOF OF BENEFICIAL USE
UNDER APPLICATION No. 30172

FOR IRRIGATION & DOMESTIC
BY JEANNE M. PIERRESTEGUY
FROM UNDERGROUND SOURCES

30172