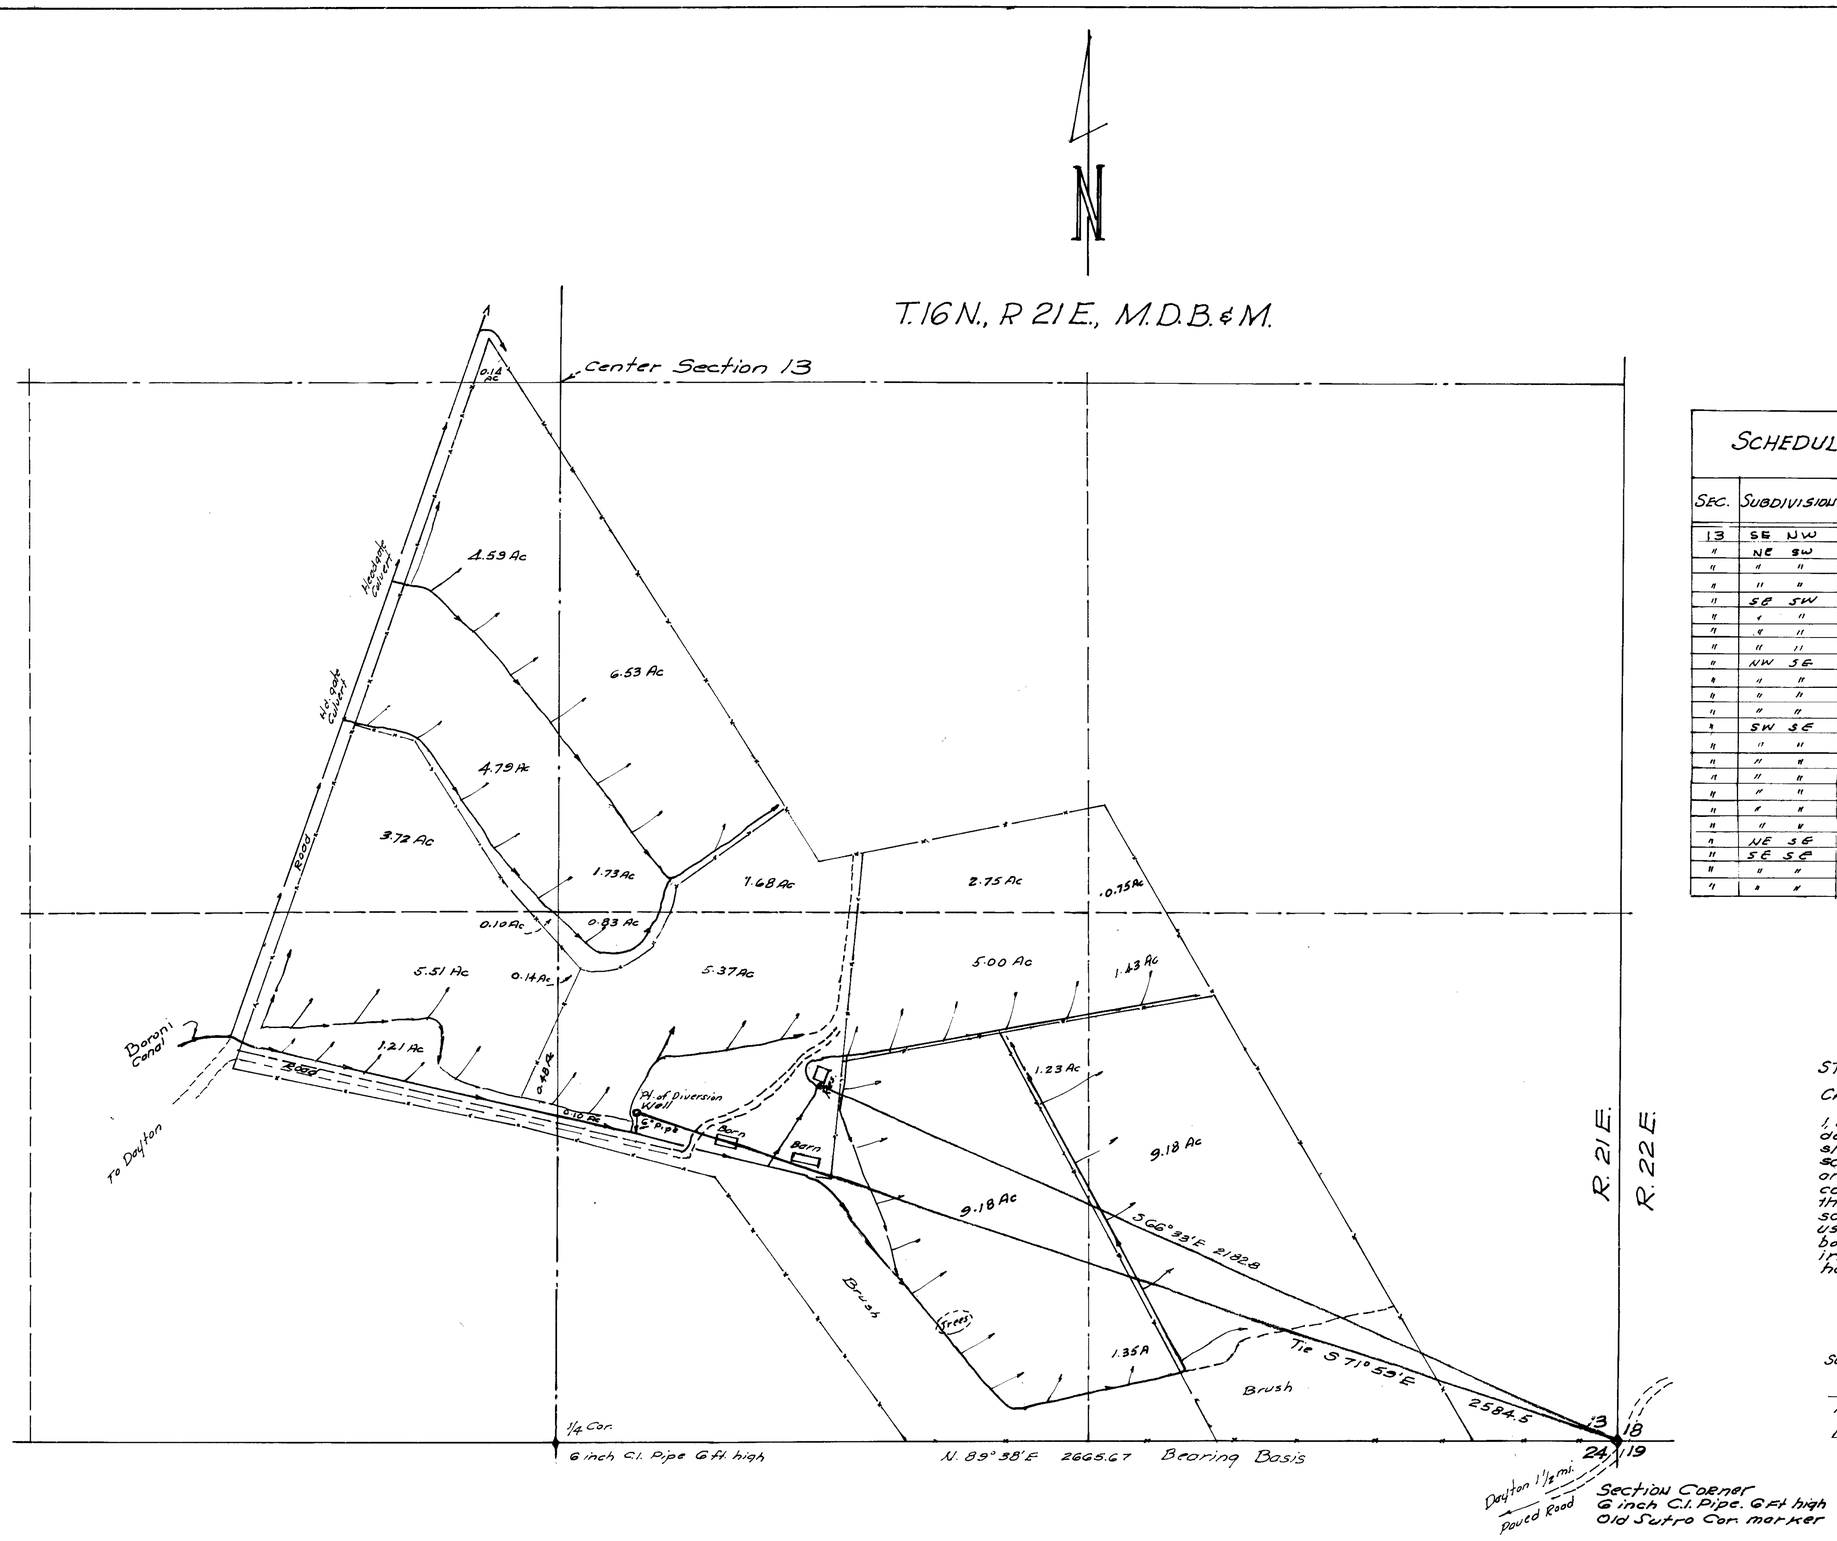

SCHEDULE OF IRRIGATED ACRES

SEC.	SUBDIVISION		TOWNSHIP	RANGE	ACRES IRRIGATED	CULTURE	DATE OF FIRST CULTURE
13	SE	NW	16N	21E	0.14	Pasture	
"	NE	SW	"	"	4.59	"	
"	"	"	"	"	4.79	"	
"	"	"	"	"	3.72	Alfalfa	
"	SE	SW	"	"	0.10	Pasture	
"	"	"	"	"	5.51	Alfalfa	
"	"	"	"	"	1.21	Pasture	
"	"	"	"	"	0.48	"	
"	NW	SE	"	"	6.53	"	
"	"	"	"	"	1.73	"	
"	"	"	"	"	1.68	"	
"	"	"	"	"	2.75	Alfalfa	
"	SW	SE	"	"	0.88	Pasture	
"	"	"	"	"	5.37	"	
"	"	"	"	"	0.10	"	
"	"	"	"	"	0.14	Alfalfa	
"	"	"	"	"	5.00	"	
"	"	"	"	"	1.23	"	
"	"	"	"	"	9.18	"	
"	NE	SE	"	"	0.75	"	
"	SE	SE	"	"	1.43	"	
"	"	"	"	"	9.18	"	
"	"	"	"	"	1.35	"	

67.79 Acres Total

STATE OF NEVADA } SS
CARSON CITY

I, William J. Johnstone, being first duly sworn, depose and say that this map, consisting of one sheet has been correctly drawn to the designated scale from field notes of a survey made by me and completed on June 6, 1975, that it truly and correctly represents the location and extent of the works used to divert water from an underground source in Lyon County for irrigation and Domestic use by Cecil L. Holley that the boundary, area, and kind of culture on lands irrigated are correctly shown and designated hereon.

William J. Johnstone
State Water Right Surveyor No 229
William J. Johnstone

Subscribed and sworn to before me this 13th day of June, 1975.

Jean Williams
Notary Public in and for Carson City, State of Nevada.
My Commission Expires Sept. 24, 1977

0 100 500 1000
SCALE 1 IN. = 200 FT.

30224

CERTIFICATE No. 9015 ISSUED 4-1-77

FILED
MAY 1976
STATE ENGINEER'S OFFICE

MAP TO ACCOMPANY
PROOF OF BENEFICIAL USE
UNDER
APPLICATION NO. 26062
FOR
IRRIGATION AND DOMESTIC USE
FROM
UNDERGROUND SOURCE
BY
CECIL L. HOLLEY

June 10, 1975

30224