SECTION	SUB-DIVISION	TOWNSHIP	RANGE	CULTIVATED ACREAGE	DESCRIPTION OF CULTURE	DATE OF FIRST CULTURE
28	SW1/4SW1/4	19 N.	63 E.	40	PASTURE GRASSES	
28	SE1/4SW1/4	19 N.	63 E.	40	OATS AND GRASSES	
28	SW1/4SE/4	19 N.	63 E.	40	ALFALFA AND GRASSES	
28	SE1/4SE1/4	19 N.	63 E.	17.88	ALFALFA AND GRASSES	
28	SE1/4SE1/4	19 N.	63 E.	22.12	PASTURE GRASSES	
33	NE1/4NW1/4	19 N.	63 E.	40	OATS AND GRASSES	
33	NW1/4NE1/4	19 N.	63 E.	40	OATS AND GRASSES	
33	NE1/4NE1/4	19 N.	63 E.	40	OATS AND GRASSES	
33	NW1/4NW1/4	19 N.	63 E.	40	OATS AND GRASSES	
			TOTAL ACREAGE = 320			

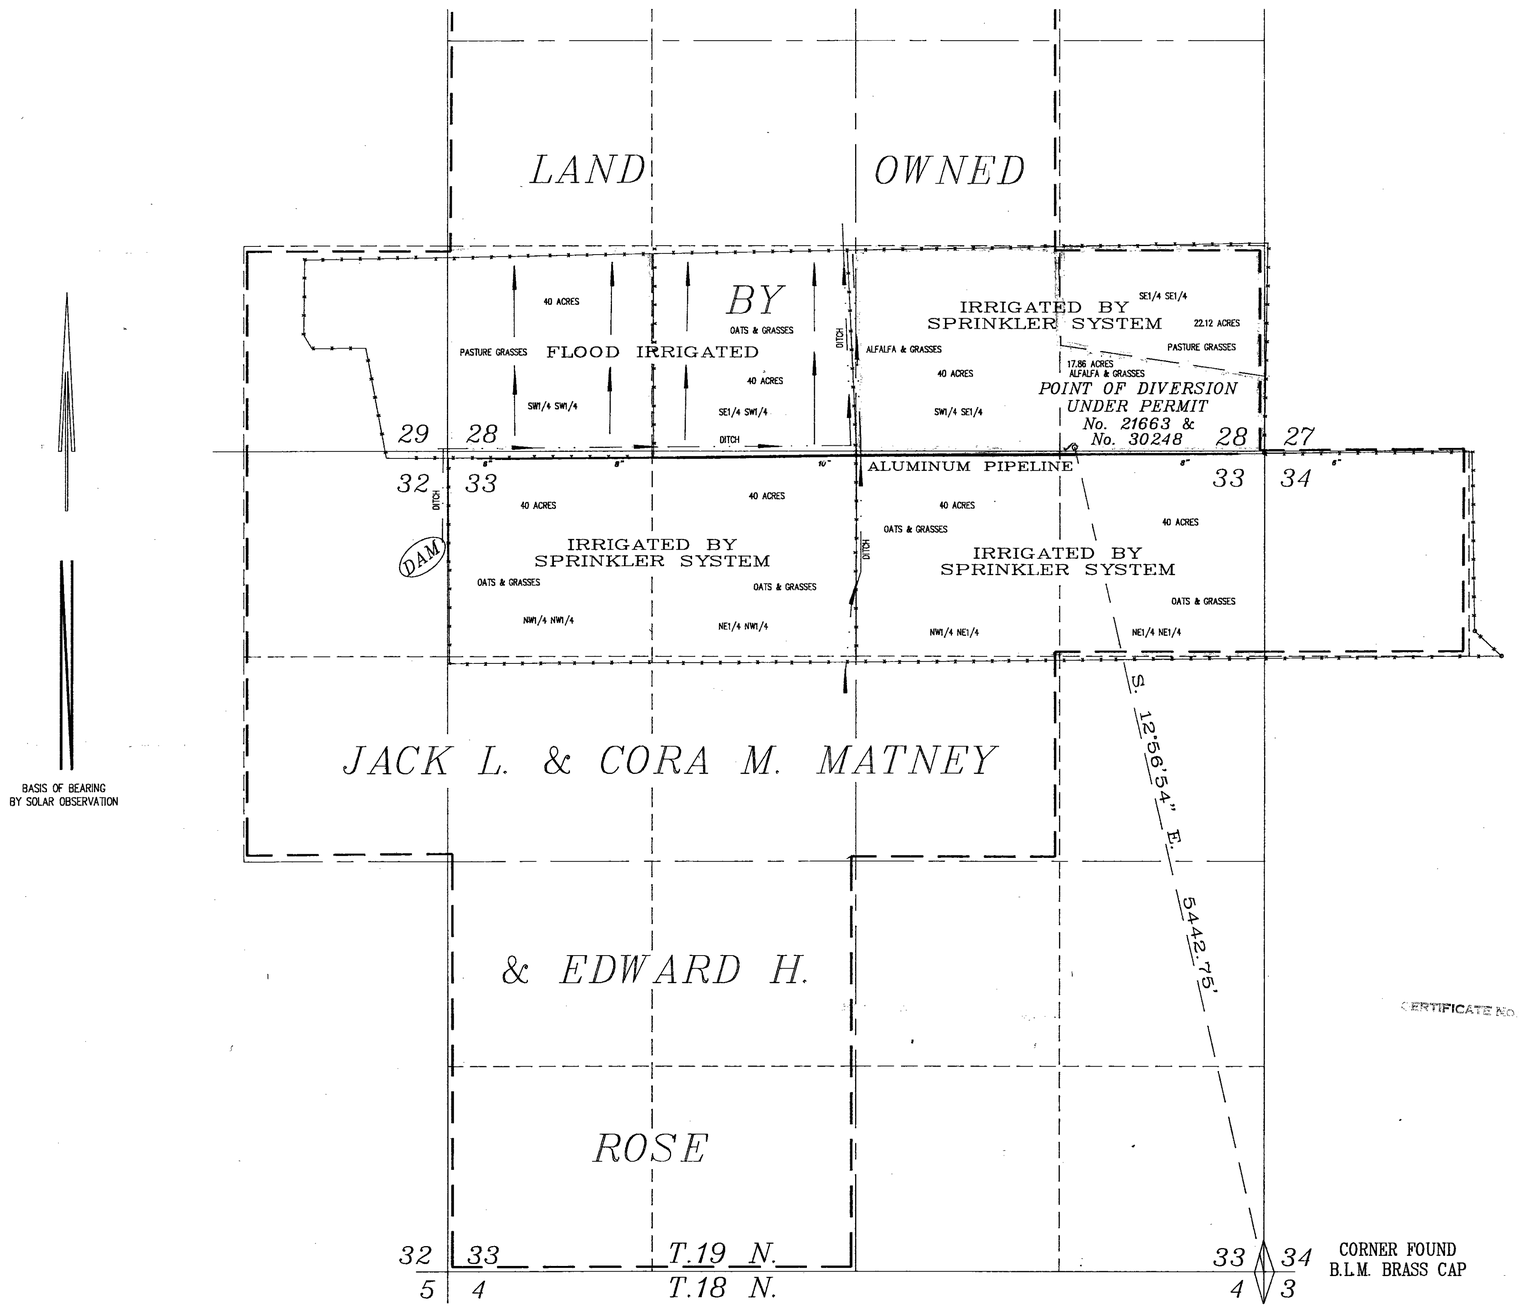

STATE OF NEVADA
County of White Pine } ss

I, Richard W. Forman, being first duly sworn, depose and say that this map, consisting of one sheet, has been correctly drawn to the designated scale from field notes of a survey made under my supervision and direction, between the 20th day of Setember,1989 and the 24th day of August, 1990; that it truly and correctly represents the proposed location and extent of the works used to divert water from underground sources in White Pine County, by Jack L. & Cora M. Matney & Edward H. Rose for irrigation and domestic purposes under Application No. 30248. That the point of diversion, the location, size of the diverting channel, location and description of all measuring devices, the location and extent of lands owned or controlled by the applicant upon which water applied for under Application No. 30248 is used, together with the area and kind of culture in each 40-acre subdivision, and the location and names of all other works or streams which are crossed by or connected with said works are fully and correctly designated thereon.

Richard W. Forman
State Water Right Surveyor

Subscribed and sworn to before me this 22nd day of August, 1990.

Renee E. Knutson
Notary Public in and for White Pine County, Nevada

RENEE E. KNUTSON
Notary Public - State of Nevada
Appointment Recorded in White Pine County
MY APPOINTMENT EXPIRES DEC. 14, 1992

CERTIFICATE No. 12648 ISSUED 1-25-91

FILED
AUG 31 1990
STATE ENGINEER'S OFFICE

RECEIVED
AUG 31
STATE ENGINEER'S

0 500 1000 1500 2000
SCALE 1"= 500'

SURVEYED AND MAPPED BY
BOUNDY & FORMAN, INC.
ELY, NEVADA
AUGUST, 1990

MAP TO ACCOMPANY
PROOF OF BENEFICIAL USE
UNDER PERMIT No. 30248
FOR IRRIGATION AND DOMESTIC PURPOSES
BY JACK L. & CORA M. MATNEY AND EDWARD H. ROSE
FROM UNDERGROUND SOURCES

30248