SECTION 20, T 20N., R.64E. M.D. MER. NEVADA

CULTURAL MAP TABULATION

Section	Sub-division	Township	Range	Cultivated acreage	Description of Culture	Date of first Culture
20	NE¼ NE¼	20N	64E	39.61	ALFALFA	
"	NW¼ NE¼	"	"	10.07	ALFALFA	
"	NW¼ NE¼	"	"	29.13	OATS	
"	SE¼ NE¼	"	"	38.24	ALFALFA GRASSES	
"	SE¼ NE¼	"	"	.27	WINTER RYE	
"	SW¼ NE¼	"	"	15.73	WINTER RYE	
"	SW¼ NE¼	"	"	8.99	ALFALFA GRASSES	
"	SW¼ NE¼	"	"	.16	OATS	
TOTAL ACREAGE BOTH PERMITS = 142.20 a						

TRUE NORTH

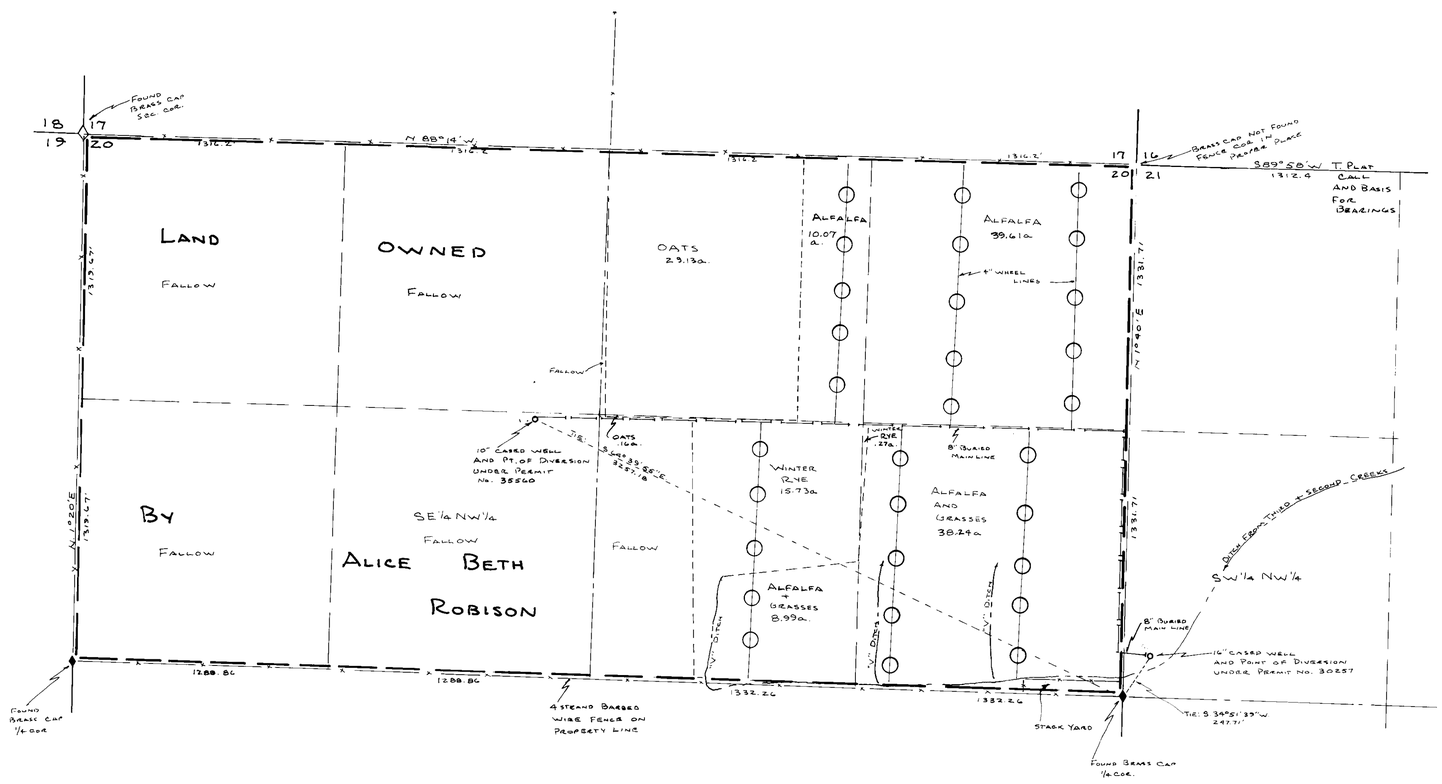

STATE OF NEVADA } SS.
CO. OF WHITE PINE }

I, Arnold C. Wood, being first duly sworn, depose + say that this map, consisting of one sheet, has been correctly drawn to the designated scale from field notes of a survey made by me on the 30th day of September 1988, that it truly + correctly represents the location + extent of the works used to divert water from UNDERGROUND SOURCES, IN WHITE PINE CO. by ALICE BETH ROBISON for IRRIGATION PURPOSES. That the points of diversion, the location + size of the diverting channel, location + description of all measuring devices, the location + extent of lands owned or controlled by the applicant upon which water applied for under APPLICATIONS Nos. 30257 + 35560 is used, together with the area + kind of culture in each 40-acre subdivision, + the location + names of all other works or streams which are crossed by or connected with said works are fully + correctly designated thereon.

Arnold C. Wood
NEV. STATE WATER RIGHT SURVEYOR No. 800

SUBSCRIBED and sworn to before me this 30th day of September, 1988.

Albert C. Gianoli
NOTARY PUBLIC IN + FOR WHITE PINE CO., NEVADA

ALBERT C. GIANOLI
Notary Public - State of Nevada
Appointment Recorded in White Pine County
MY APPOINTMENT EXPIRES AUG 4, 1991

BASIS FOR BEARINGS: TOWNSHIP PLAT CALL BETWEEN N¼ COR. AND NE COR SEC 16, T.20N, R.64E.

30257 12218 8/8/89
35560 12219 8/8/89

NOTE: BOTH WELLS ARE CONNECTED TO THE 8" BURIED MAIN LINE AND BOTH WELLS ARE USED TOGETHER TO IRRIGATE THE CULTIVATED FIELDS

0' 200' 400' 800' 1200' 1600' 2000'
100' 300'
SCALE 1" = 400'

MAP TO ACCOMPANY PROOF OF BENEFICIAL USE UNDER APPLICATIONS NOS. 30257 + 35560 FOR IRRIGATION
BY: ALICE BETH ROBISON
FROM: UNDERGROUND SOURCES
IN: WHITE PINE COUNTY
SURVEY + MAP BY A.C. WOOD R.L.S. 3144
SEPTEMBER 1988

81753 35560 30257