Cultural Map Tabulation

Section	Subdivision	Township	Range	Cultivated Acreage	Description of Culture	Date of first culture
28	NE¼, SE¼	T. 11 S.	R. 47 E.	1.5 Acs.	Fruit trees	
28	NE¼, SE¼	T. 11 S.	R. 47 E.	0.9 Acs	Grape vineyard	
28	NE¼, SE¼	T. 11 S.	R. 47 E.	1.5 Acs.	Rye	
28	SE¼, SE¼	T 11 S.	R. 47 E.	3.0 Acs	Rye	

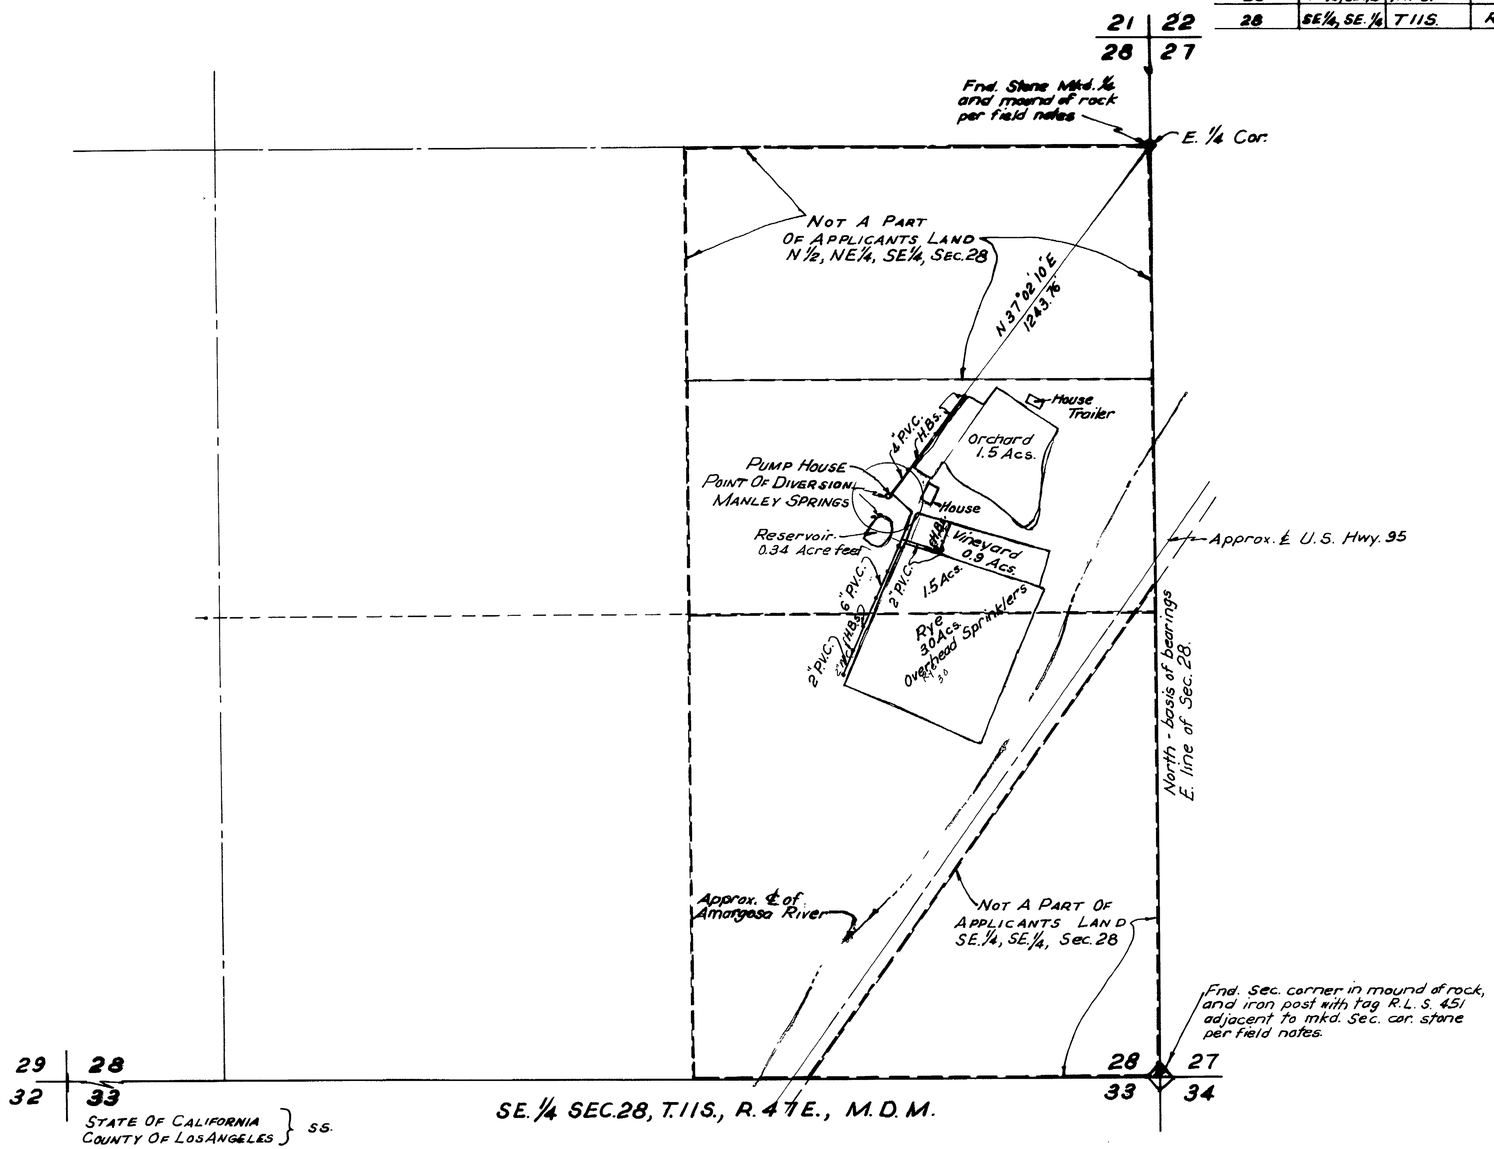

STATE OF CALIFORNIA } SS.
COUNTY OF LOS ANGELES

I, Tracy I. Phelps, being first duly sworn, depose and say that this map consisting of one sheet, has been correctly drawn to the designated scale from field notes of a survey made by me on the 26th day of May, 1976 and from work done on the 2nd day of June, 1981; that it truly and correctly represents the location and extent of the works to divert water from Manley Springs, in Nye County, Nevada for irrigation and domestic purposes under Application No. 30294. That the point of diversion, the location and sizes of the diverting pipes, the location and extent lands owned or controlled by the applicant upon which water applied for under Application No. 30294 is used, together with the area and kind of culture in each 40- acre subdivision, and names of all other works or streams which are crossed by or connected with said works are fully and correctly designated thereon.

Tracy I. Phelps
State Water Right Surveyor No. 467

CERTIFICATE NO. 10705 ISSUED Sep/83

FILED
JUN 8 1984
STATE ENGINEER'S OFFICE

Subscribed and sworn to before me this 5th day of June, 1981.
Notary Public in and for Los Angeles County, California.

Patricia Alvear

OFFICIAL SEAL
PATRICIA ALVEAR
NOTARY PUBLIC - CALIFORNIA
LOS ANGELES COUNTY
My Comm. Expires MAY 8, 1984

SCALE 1" = 200'

0 200' 400' 600' 800' 1000'

MAP

TO ACCOMPANY PROOF OF BENEFICIAL USE UNDER APPLICATION NO. 30294

BY EVERETT L. & PATRICIA J. MANLEY
FROM MANLEY SPRINGS

30294