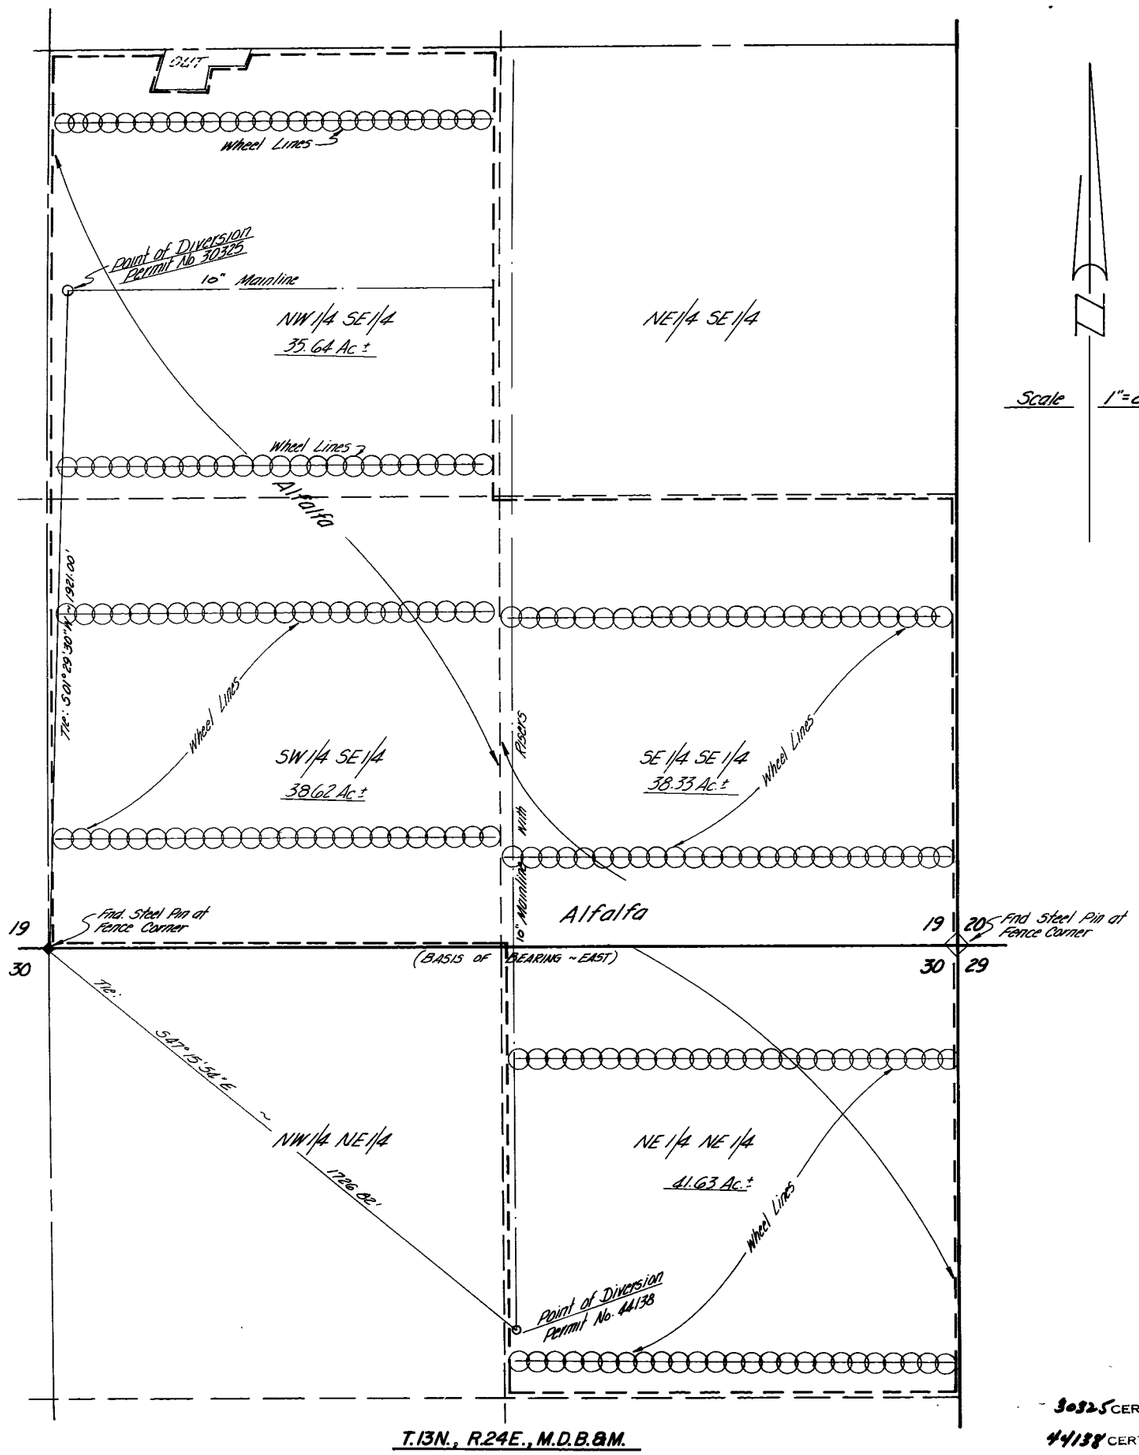

Scale 1"=200'

STATE OF NEVADA
COUNTY OF WASHOE

I, Thomas A. Foote, being first duly sworn, depose and say that this map, consisting of 1 sheet, has been correctly drawn to the designated scale from field notes of a survey made under my supervision and direction, between July 1981 and November 1982; that it truly and correctly represents the proposed location and extent of the works used to divert water from an underground source in Lyon County, by Mike Stewart for irrigation purposes under Application Nos 30325 & 44138. That the point of diversion, the location, size of the diversion channel, location and description of all measuring devices, location and extent of lands owned or controlled by the applicant upon which water applied for under Application Nos 30325 and 44138 is used, together with the area and kind of culture in each 40-acre subdivision, and the location and names of all other works or streams which are crossed or connected with said works are fully and correctly designated thereon

Thomas A. Foote — 594
Thomas A. Foote — Certificate No

Subscribed and sworn to before me this 28th day of January, 1983
Notary Public in and for Washoe County, Nevada.

Susan Stinchfield
Notary Public

SUSAN STINCHFIELD
Notary Public - State of Nevada
Appointment Recorded in Washoe County
MY APPOINTMENT EXPIRES SEPT 30, 1986

CULTURAL MAP TABULATION

SECTION	SUBDIVISION	T.__N.	R.__E.	CULTIVATED ACREAGE	DESCRIPTION OF CULTURE
19	NW1/4 SE1/4	13	24	35.64	Alfalfa
19	SW1/4 SE1/4	13	24	38.62	Alfalfa
19	SE1/4 SE1/4	13	24	38.33	Alfalfa
30	NE1/4 NE1/4	13	24	41.63	Alfalfa

0 100 200 400 600 800
SCALE: 1"=200'

BASIS OF BEARING:
APPLICATION MAP 30325.
i.e., South Line of Section 19 "East".

FILED
FEB 10 1983
STATE ENGINEER'S OFFICE

'83 FEB 10 A8:12
STATE ENGINEERS OFFICE

30325 CERTIFICATE NO. 10762 ISSUED 8/22/83
44138 CERTIFICATE NO. 10776 ISSUED 8/22/83

MAP

TO ACCOMPANY PROOF OF BENEFICIAL USE
UNDER APPLICATION Nos.
30325 & 44138
FOR IRRIGATION USE
BY MIKE STEWART
FROM AN UNDERGROUND SOURCE

44138 30325