Portions of Sections 1 and 12, T 12 N, R 19 E, MDB&M and Sections 7 and 8, T 12 N, R 20 E, MDB&M

NOTE: BASIS OF BEARING WELL NO 1 is R/W Line of Centerville Lane, as per Parcel Map for Philip McKinnon, Book 176 Page 822, Document No 86935, in Douglas County Recorders Office.

BASIS OF BEARING WELL NOS. 2 and 3 is West Line of Section 7, Township 12 North, Range 20 East, MDB&M Dependent Resurvey and Extension Survey, February 18, 1954.

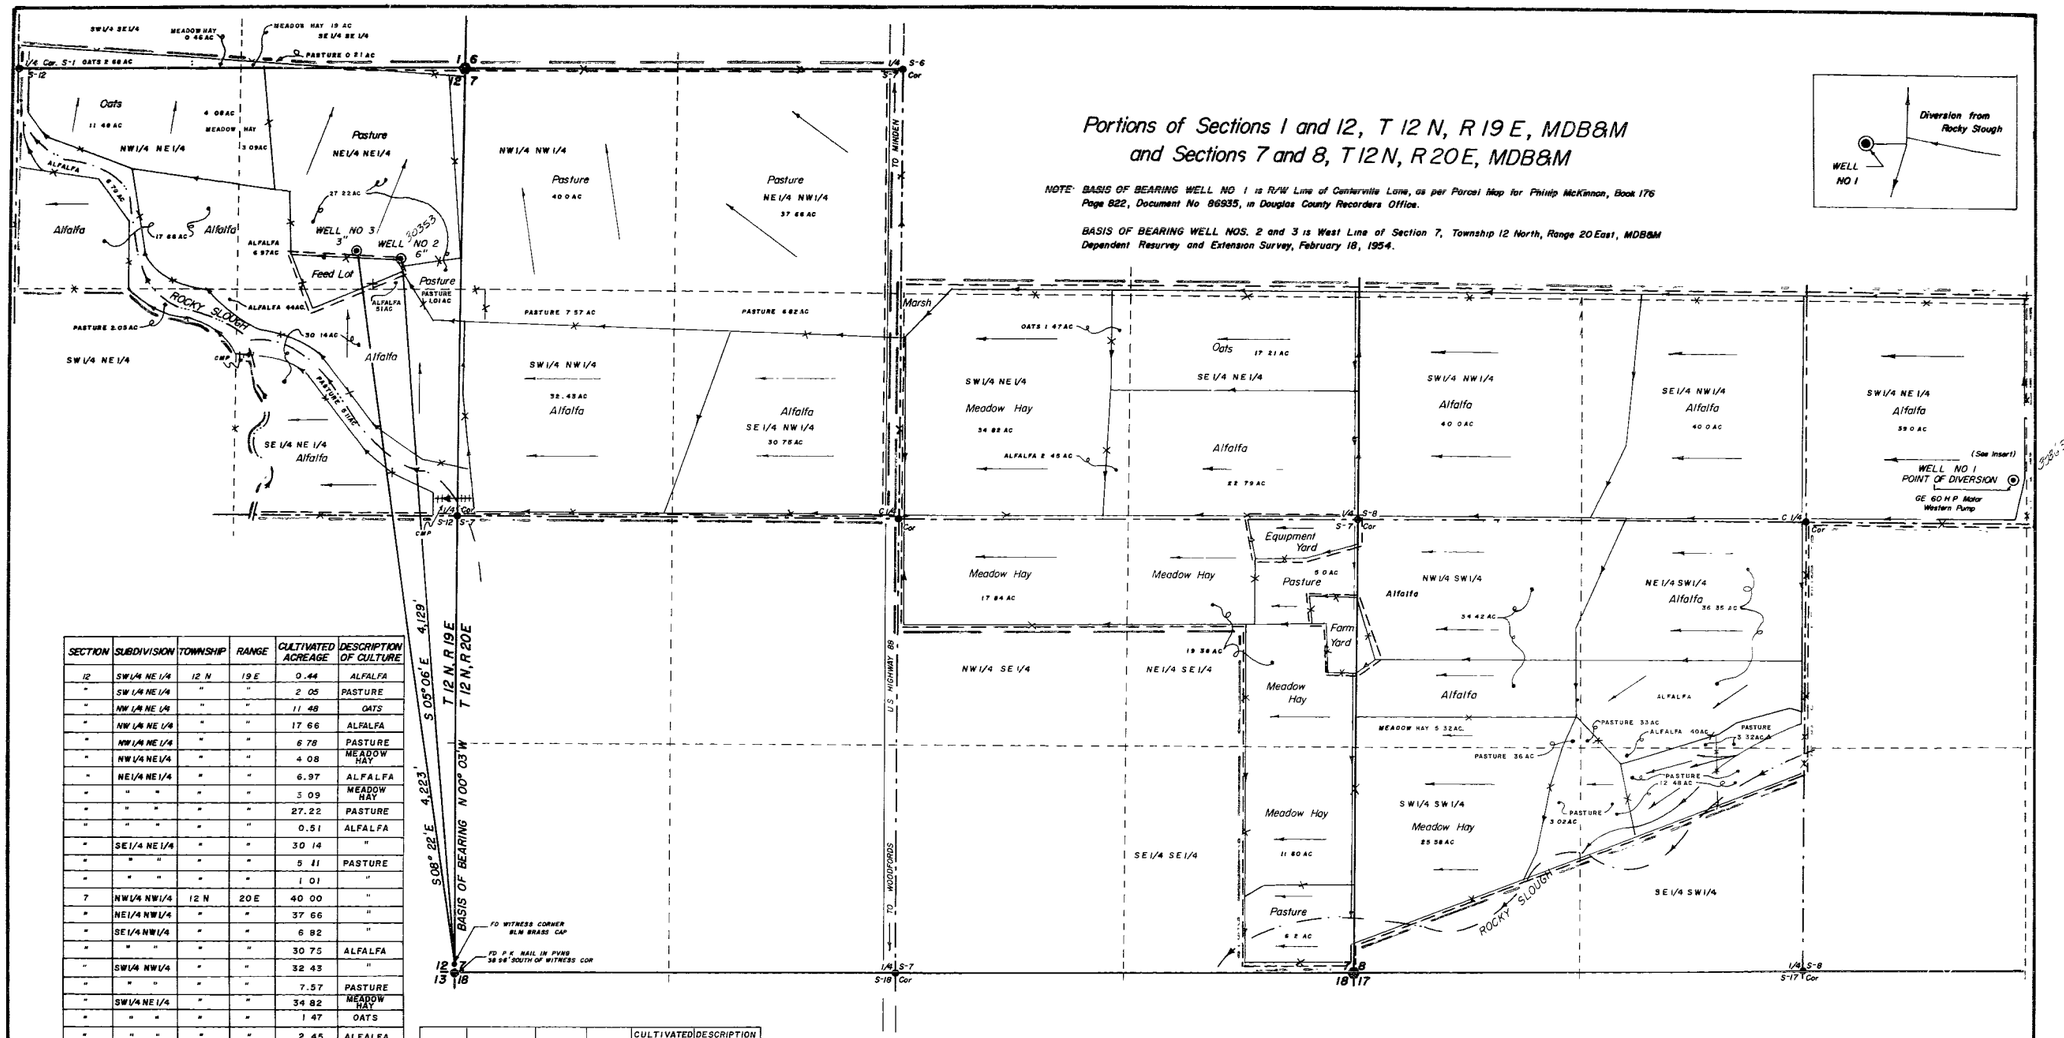

SECTION	SUBDIVISION	TOWNSHIP	RANGE	CULTIVATED ACREAGE	DESCRIPTION OF CULTURE
12	SW1/4 NE 1/4	12 N	19 E	0.44	ALFALFA
"	SW 1/4 NE 1/4	"	"	2 05	PASTURE
"	NW 1/4 NE 1/4	"	"	11 48	OATS
"	NW 1/4 NE 1/4	"	"	17 66	ALFALFA
"	NW1/4 NE 1/4	"	"	6 78	PASTURE
"	NW1/4 NE1/4	"	"	4 08	MEADOW HAY
"	NE1/4 NE 1/4	"	"	6.97	ALFALFA
"	" "	"	"	3 09	MEADOW HAY
"	" "	"	"	27.22	PASTURE
"	" "	"	"	0.51	ALFALFA
"	SE1/4 NE 1/4	"	"	30 14	"
"	" "	"	"	5 11	PASTURE
"	" "	"	"	1 01	"
7	NW1/4 NW1/4	12 N	20 E	40 00	"
"	NE1/4 NW1/4	"	"	37 66	"
"	SE1/4 NW1/4	"	"	6 82	"
"	" "	"	"	30 75	ALFALFA
"	SW1/4 NW1/4	"	"	32 43	"
"	" "	"	"	7.57	PASTURE
"	SW1/4 NE1/4	"	"	34 82	MEADOW HAY
"	" "	"	"	1 47	OATS
"	" "	"	"	2 45	ALFALFA
"	SE1/4 NE1/4	"	"	22 79	"
"	" "	"	"	17 21	OATS
"	NW1/4 SE1/4	"	"	17.84	MEADOW HAY
"	NE1/4 SE1/4	"	"	19.38	"
"	" "	"	"	5 00	PASTURE
"	SE1/4 SE1/4	"	"	6 20	PASTURE
"	" "	"	"	11.60	MEADOW HAY
8	SW1/4 NW1/4	"	"	40.00	ALFALFA
"	SE1/4 NW1/4	"	"	40.00	"
"	SW1/4 NE1/4	"	"	39.00	"
"	NW1/4 SW1/4	"	"	34.42	"
"	" "	"	"	5.32	MEADOW HAY
"	" "	"	"	0 36	PASTURE
"	SW1/4 SW1/4	"	"	3 02	"
"	" "	"	"	25 58	MEADOW HAY
"	SE1/4 SW1/4	"	"	0.40	ALFALFA
"	" "	"	"	12.48	PASTURE
"	NE1/4 SW1/4	"	"	3.32	"
"	" "	"	"	0 33	"
"	" "	"	"	36.35	ALFALFA

SECTION	SUBDIVISION	TOWNSHIP	RANGE	CULTIVATED ACREAGE	DESCRIPTION OF CULTURE
1	SE1/4 SE 1/4	12 N	19 E	0 21	PASTURE
"	" "	"	"	0 19	MEADOW HAY
"	SW1/4 SE1/4	"	"	0 46	"
"	" "	"	"	2 68	OATS
TOTAL ACREAGE				654 65	

STATE OF NEVADA
DOUGLAS COUNTY S.S.

I, B J VASEY, being first duly sworn, depose and say that this map, consisting of one sheet, has been correctly drawn to the designated scale from field notes of a survey made by me, on the 17th day of June, 1976; that it truly and correctly represents the location and extent of the works used to divert water from UNDERGROUND sources in DOUGLAS COUNTY, by **F HEISE LAND** and **LIVESTOCK COMPANY** for IRRIGATION and STOCKWATERING purposes That the point of diversion, the location and names of all other works which will cross or connect with the works, and the bounday of all lands, showing by 40-acre subdivisions the areas to be irrigated, are fully and correctly designated thereon

B J Vasey
State Water Right Surveyor No. 306 30353

10027 6/22/82

Subscribed and sworn to before me this 10 th day of AUGUST, 1976. Notary Public in and for DOUGLAS COUNTY, NEVADA

Marilyn Vasey

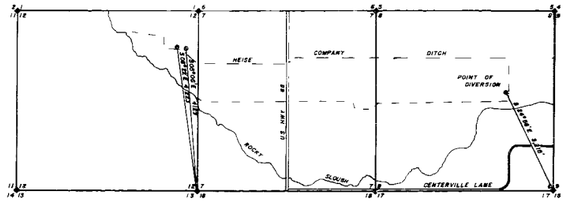

VICINITY MAP

SCALE 1" = 400'
400 0 400 800 1200

N

VASEY—SCOTT ENGINEERING COMPANY, INC.
2989 Highway 50 East
Carson City, Nevada 89701 (702) 883-1600

MAP TO ACCOMPANY APPLICATION TO APPROPRIATE WATER FOR IRRIGATION AND STOCKWATERING PURPOSES BY F. HEISE LAND AND LIVESTOCK COMPANY FROM UNDERGROUND SOURCES IN DOUGLAS COUNTY NEVADA

30363 File Under