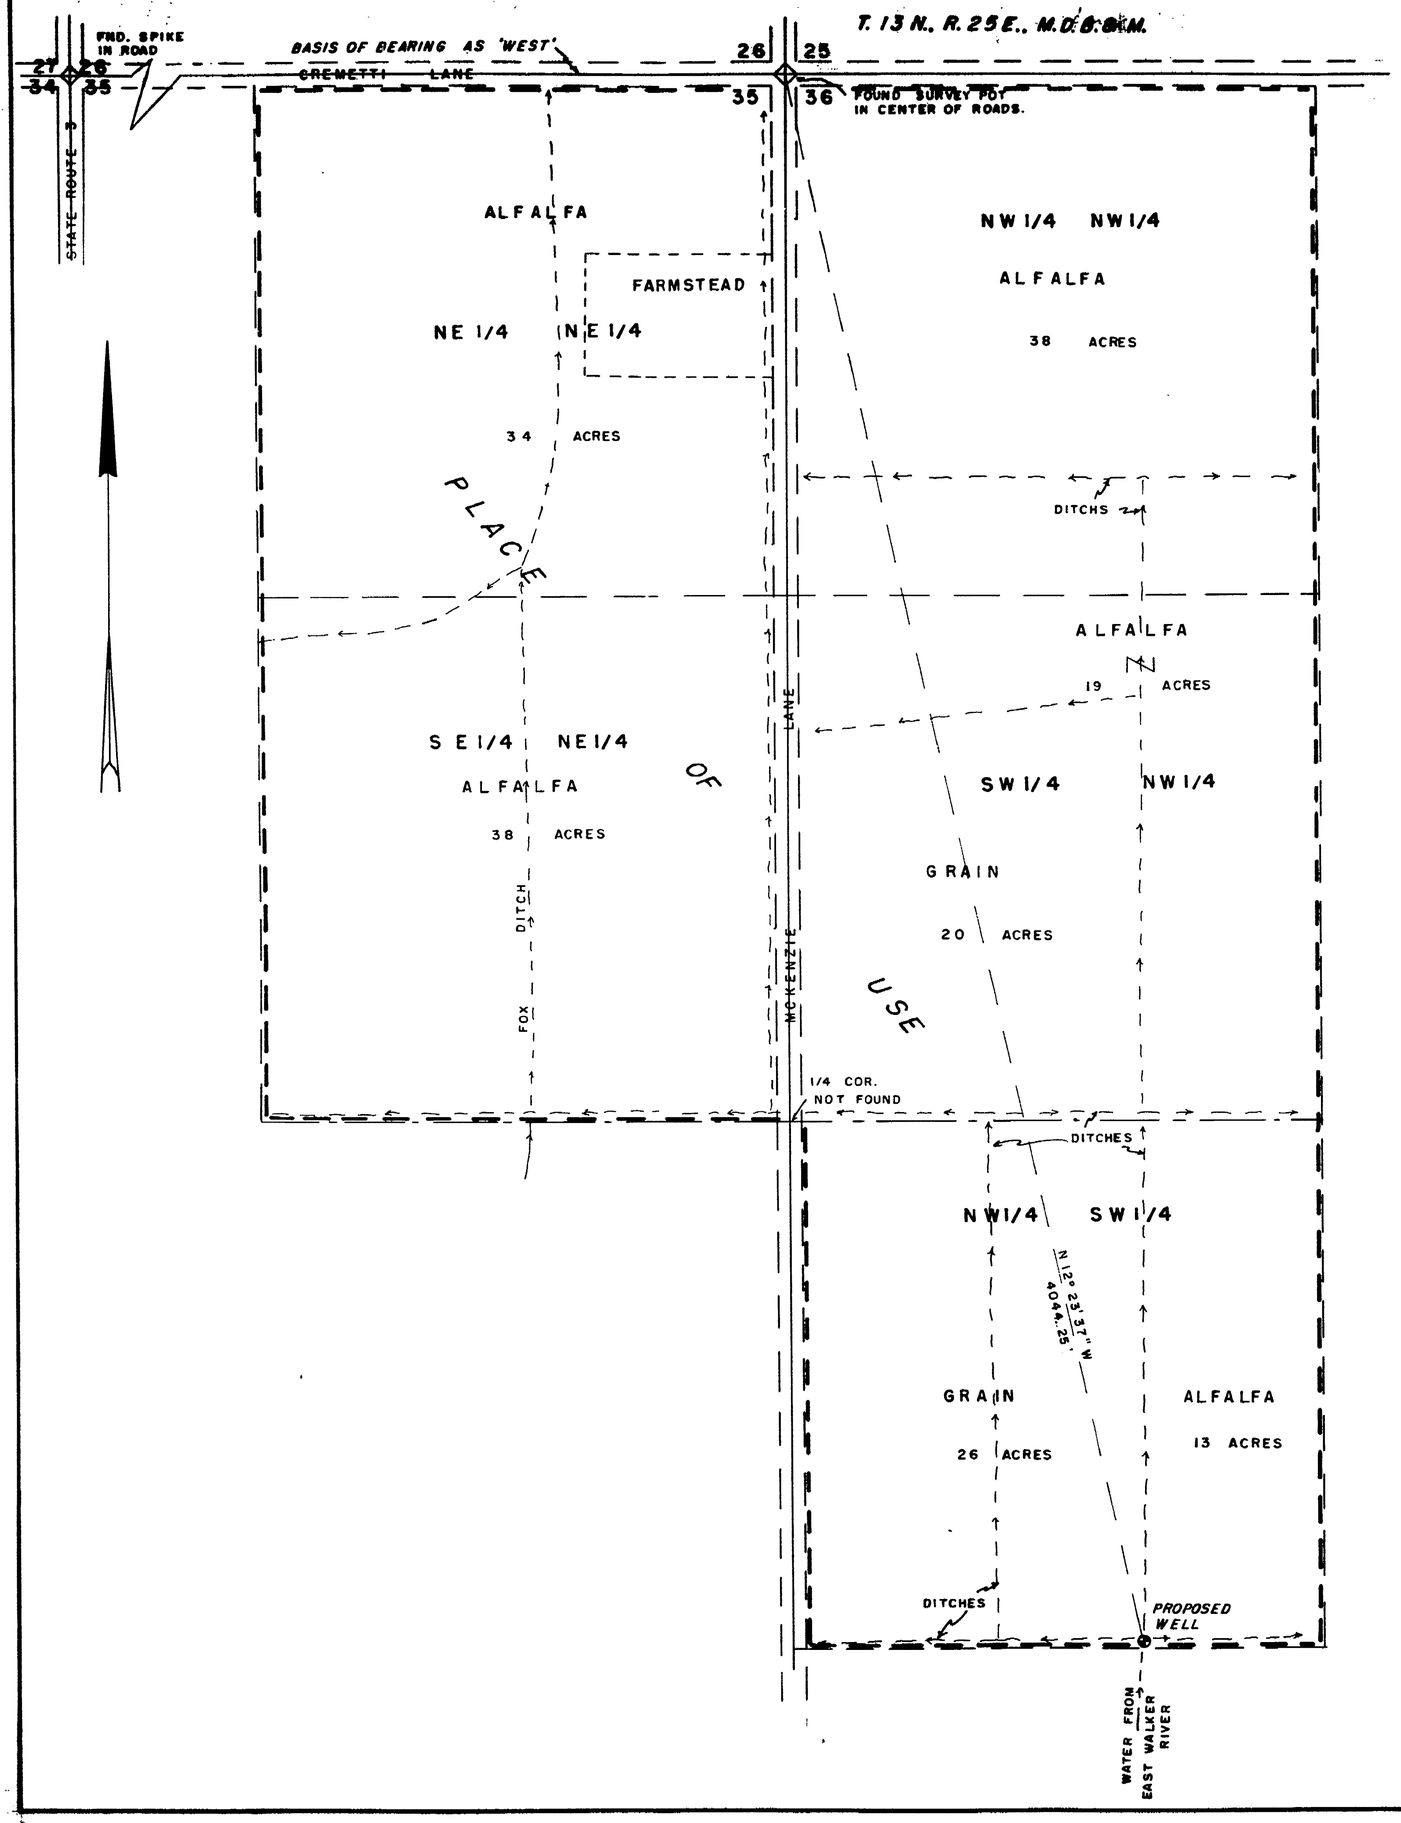

SECTION	SUBDIVISION	TOWN-SHIP	RANGE	CULTIVATED ACREAGE	DESCRIPTION OF CULTURE	DATE OF FIRST CULTURE
35	NE1/4 NE1/4	13N	25E.	34	ALFALFA	
35	SE1/4 NE1/4	"	"	38	"	
36	NW1/4 NW1/4	"	"	38	"	
"	SW1/4 NW1/4	"	"	19	"	
"	" "	"	"	20	GRAIN	
"	NW1/4 SW1/4	"	"	26	"	
"	" "	"	"	13	ALFALFA	

STATE of NEVADA }
CARSON CITY } s.s.

I, Walter G. Reid, being first duly sworn, depose and say that this map, consisting of one sheet, has been correctly drawn to the designated scale from field notes of a survey made by me on the 24th day of June, 1976, that it truly and correctly represents the proposed location and extent of the works used to divert water from an underground source in Lyon County, by William Cremetti, Ruby Regan and Verna DEBrick for irrigation and domestic purposes. That the proposed point of diversion, the approximate location and size of the diverting channel, all reservoirs or basins, the location and names of all other works which will cross or connect with the proposed works, and the boundary of all lands, showing by 40-acre subdivisions the areas to be irrigated, are fully and correctly designated thereon.

Walter G. Reid
State Water Right Surveyor

Subscribed and sworn to before me this 1st day of July, 1976.

Gladys E. Anderson

GLADYS E. ANDERSON
Notary Public — State of Nevada
Carson City
My Commission Expires July 2, 1979

SCALE - 1" = 200'

0 50 100 200 400 600 800 1000

CERTIFICATE No. 9383 ISSUED 1-3-80

FILED
JUL 1 1976
STATE ENGINEER'S OFFICE

MAP
TO ACCOMPANY APPLICATION
TO APPROPRIATE WATER
FOR IRRIGATION AND DOMESTIC
BY WILLIAM CREMETTI,
RUBY REGAN AND VERNA DEBRICK
FROM UNDERGROUND SOURCE

30362