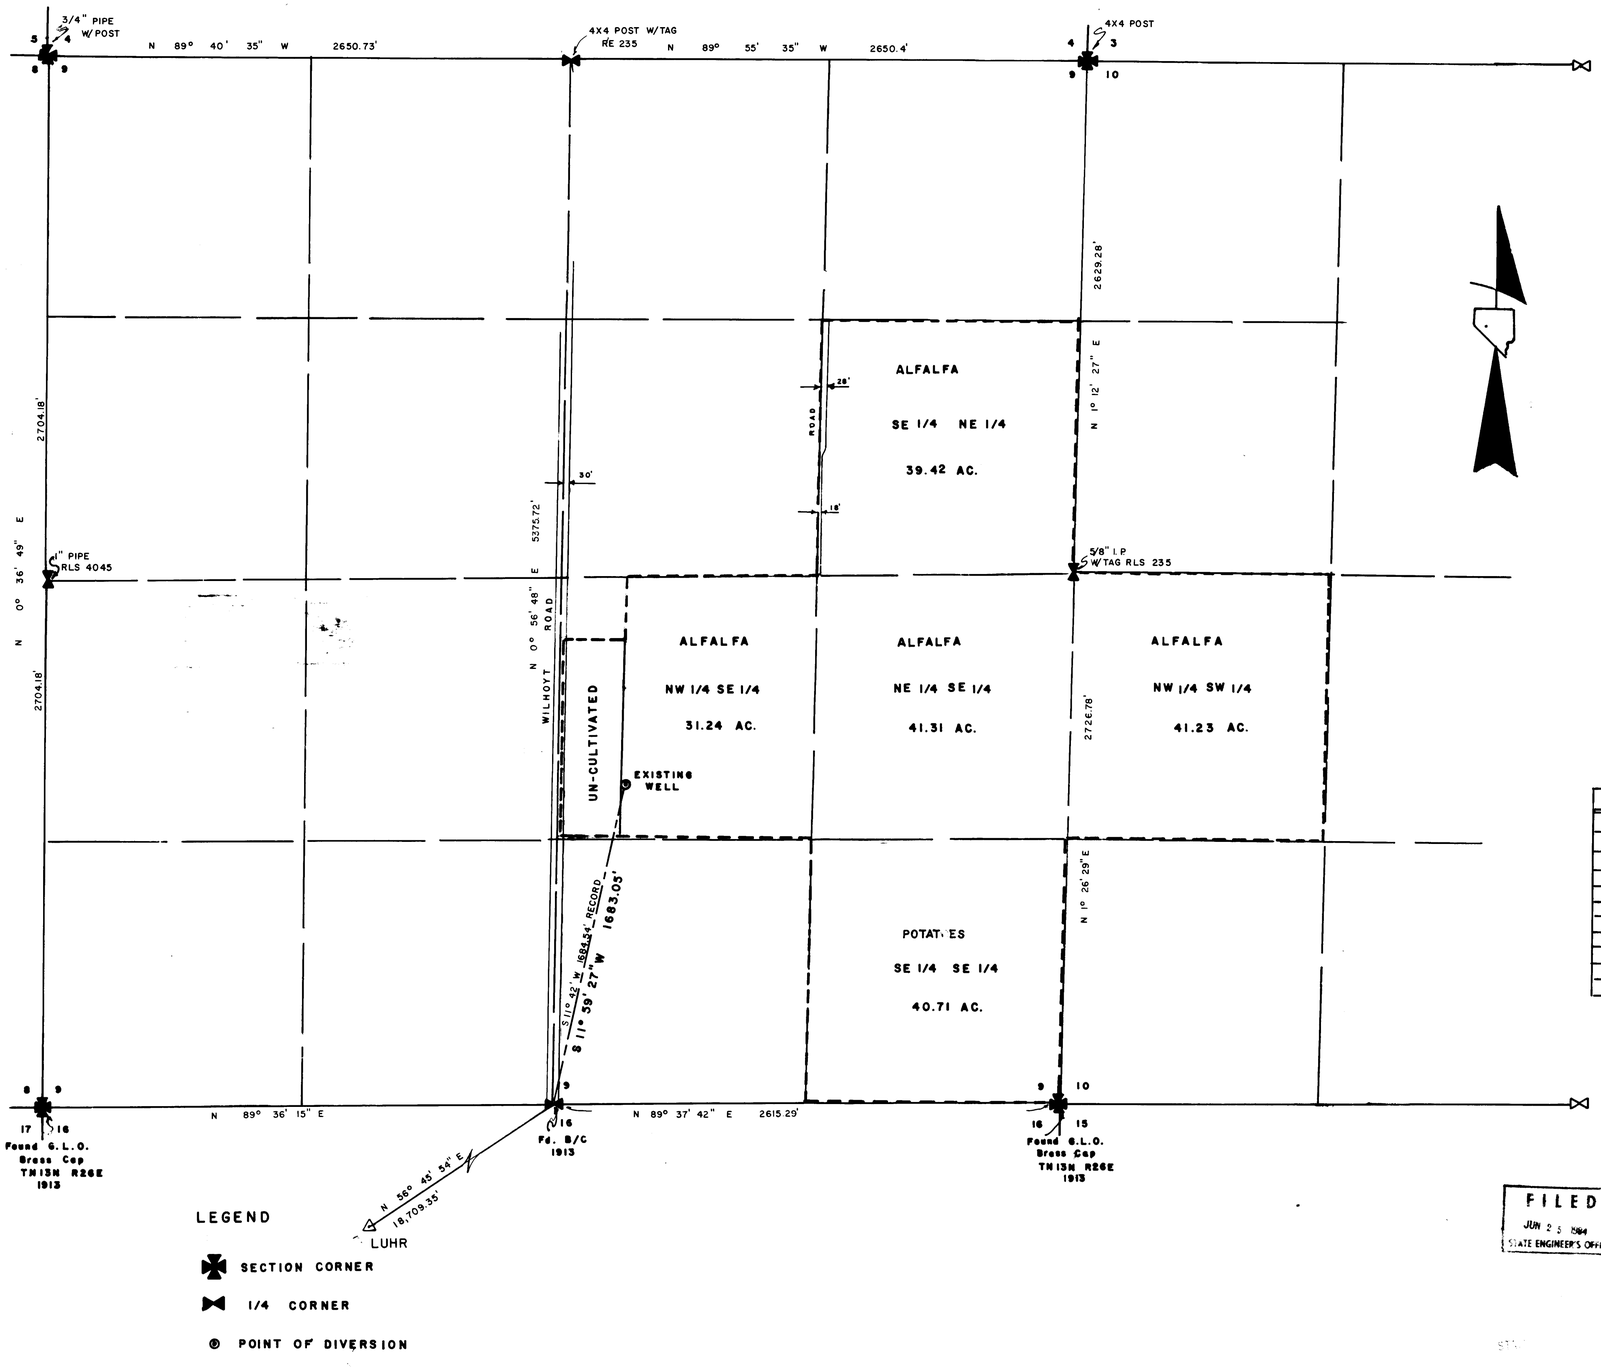

STATE OF NEVADA
COUNTY OF LYON SS

I, GEORGE H. DENSON, BEING FIRST DULY SWORN, DO DEPOSE AND SAY THAT THIS MAP CONSISTING OF ONE SHEET, HAS BEEN CORRECTLY DRAWN TO THE DESIGNATED SCALE FROM FIELD NOTES OF A SURVEY MADE UNDER MY SUPERVISION BETWEEN THE 25TH DAY OF MAY AND THE 28TH DAY OF MAY, 1982; THAT IT TRULY AND CORRECTLY REPRESENTS THE LOCATION AND EXTENT OF THE WORKS USED TO DIVERT WATER FROM UNDERGROUND SOURCES IN LYON COUNTY BY JOSEPH WILLIAM TIBBALS AND CAROL JOYCE TIBBALS FOR IRRIGATION AND DOMESTIC PURPOSES UNDER APPLICATION NO. 30383

George H. Denson
GEORGE H. DENSON, STATE WATER RIGHTS SURVEYOR NO. 455

SUBSCRIBED AND SWORN BEFORE ME THIS 28th DAY OF MAY 1982, NOTARY PUBLIC IN AND FOR LYON COUNTY, NEVADA.

Charlotte King
NOTARY PUBLIC

CHARLOTTE KING
Notary Public - State of Nevada
Lyon County
My Appointment Expires Feb. 13, 1984

BASIS OF BEARING

NEVADA WEST ZONE COORD. SYSTEM BEARING FROM LUHR(N.G.S) TO THE SO.1/4 COR OF SEC.9 BEARING N 56° 45' 54" E
DELTA ALPHA = —0° 18' 42"
GRID FACTOR = 0.99971218

SECTION	SUBDIVISION		TOWNSHIP	RANGE	CULTIVATED ACRES	CULTURE
9	NW 1/4	SE 1/4	13N	26E	31.24	ALFALFA
9	SE 1/4	NE 1/4	13N	26E	39.42	ALFALFA
9	NE 1/4	SE 1/4	13N	26E	41.31	ALFALFA
9	SE 1/4	SE 1/4	13N	26E	40.71	POTATOES
9	NW 1/4	SE 1/4	13N	26E	7.06	UN-CULTIVATED
10	NW 1/4	SW 1/4	13N	26E	41.23	ALFALFA

PLACE OF USE

NW 1/4 SE 1/4, SE 1/4 NE 1/4, NE 1/4 SE 1/4, SE 1/4 SE 1/4, SECTION 9 TN 13N R26E AND THE NW 1/4 SW 1/4 OF SECTION 10 TN 13N R26E. M.D.B. & M.

LEGEND

- SECTION CORNER
- 1/4 CORNER
- POINT OF DIVERSION

FILED
JUN 25 1984
STATE ENGINEER'S OFFICE

0 100 200 400 800 1200 1600 2000
SCALE 1" = 400'

30383

MAP TO ACCOMPANY PROOF OF BENEFICIAL USE OF WATER FROM UNDERGROUND SOURCES FOR IRRIGATION & DOMESTIC PURPOSES.

JOSEPH WILLIAM & CAROL JOYCE TIBBALS

SECTION 9 T13N R26E M.D.B. & M.
SECTION 10 T13N R26E M.D.B. & M.
IN
LYON COUNTY NEVADA

CERTIFICATE No. 11026 ISSUED 8/9/84

82-09

(702) 463-3611
GEORGE H. DENSON, P.O. BOX 528, YERINGTON, NEVADA 89447

72135 30383