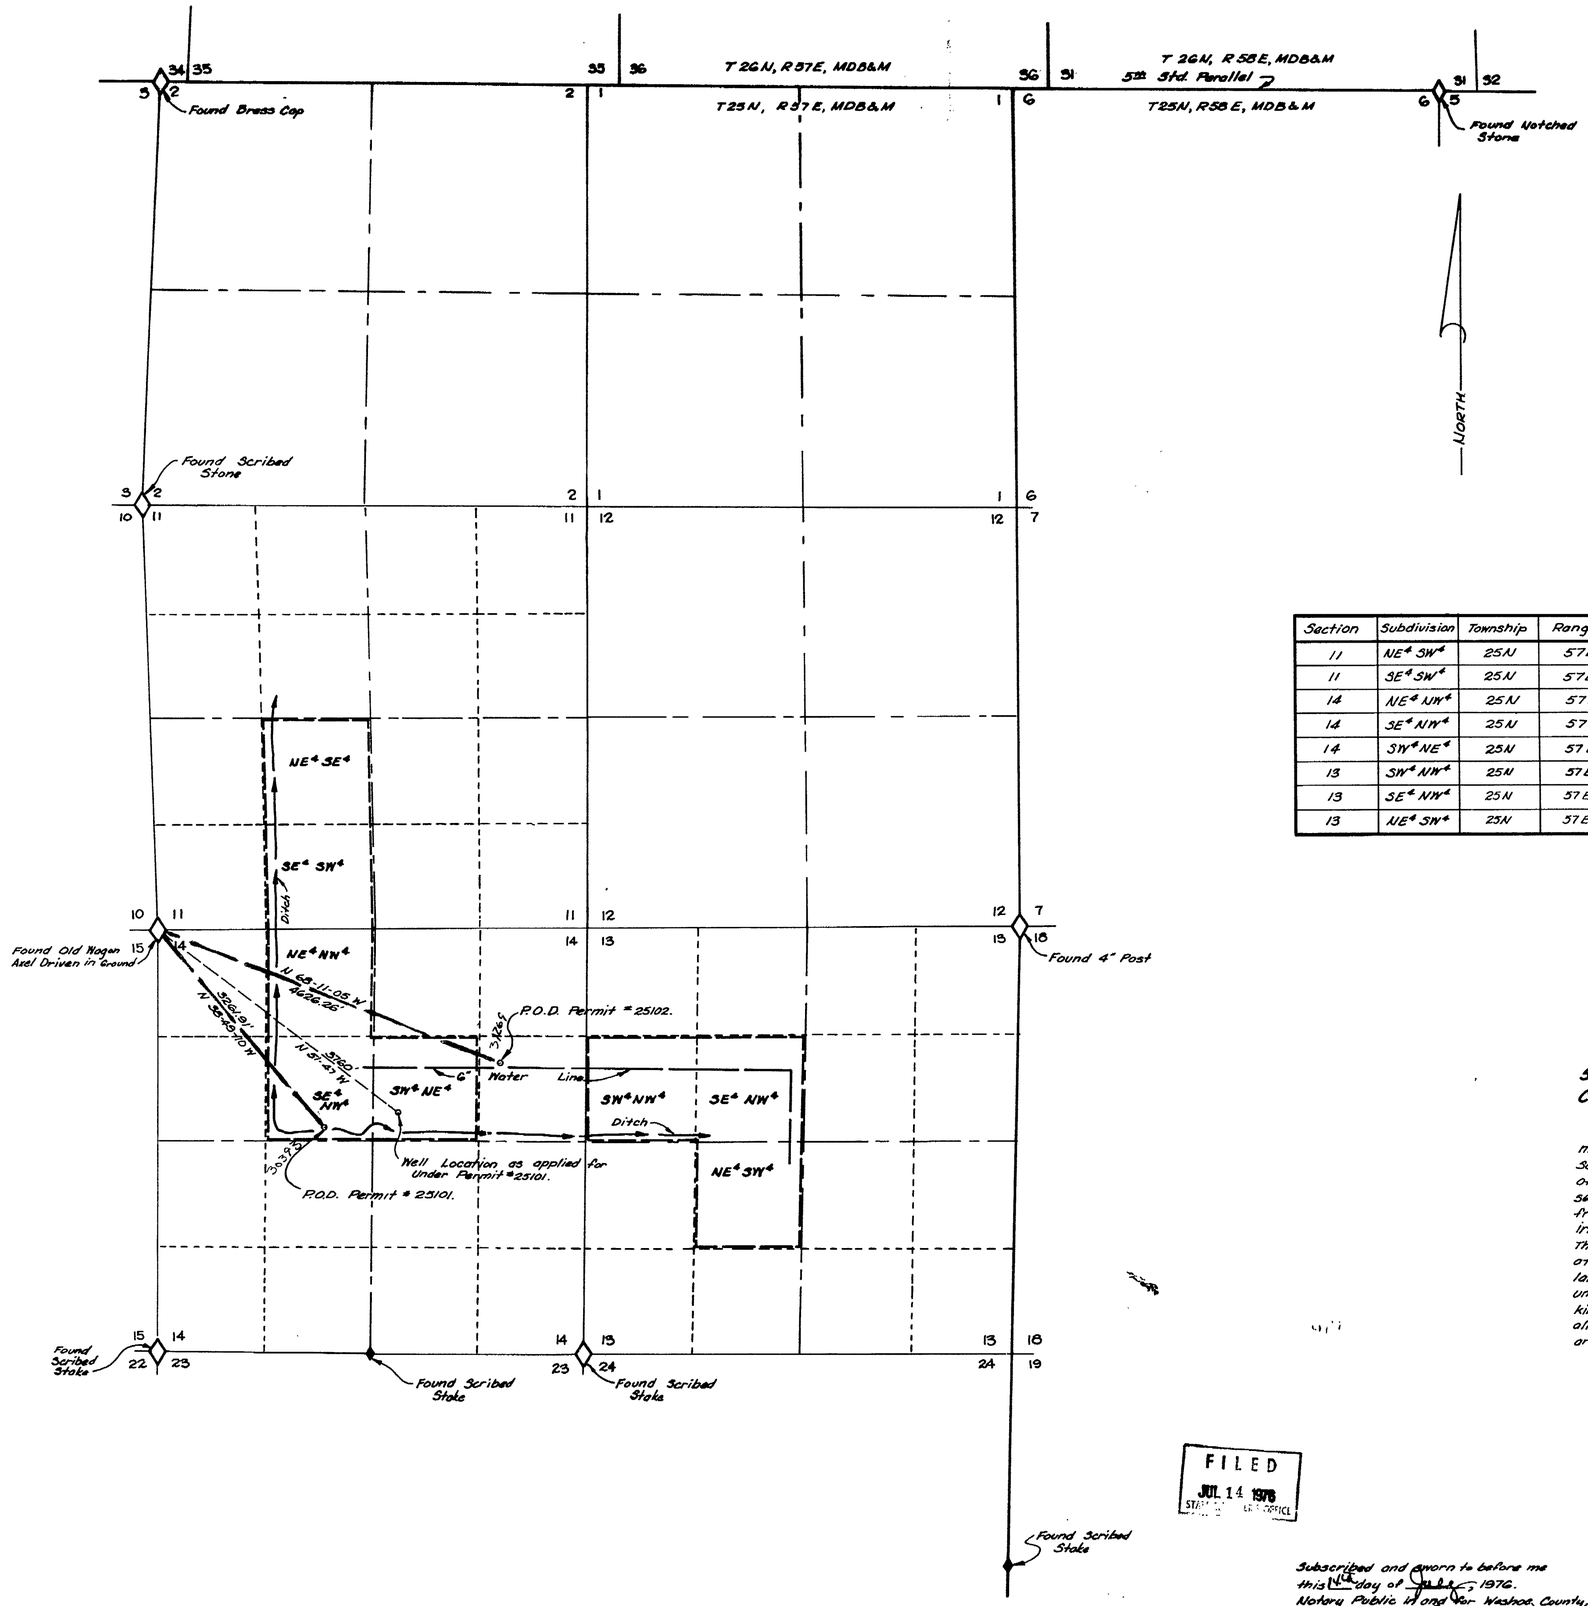

Basis of Bearing: Nevada State Grid System.
NSHD - WPG 070 to WPG 071 - N 09°17'36" W

Section	Subdivision	Township	Range	Cultivated Acreage	Description of Culture	Date of First Culture
11	NE¼ SW¼	25N	57E	40 Ac	Perm. Pasture	1971
11	SE¼ SW¼	25N	57E	40 Ac	Crested Wheat	1971
14	NE¼ NW¼	25N	57E	40 Ac	Crested Wheat	1971
14	SE¼ NW¼	25N	57E	40 Ac	Crested Wheat	1971
14	SW¼ NE¼	25N	57E	40 Ac	Crested Wheat	1971
13	SW¼ NW¼	25N	57E	40 Ac	Russian Wild Rye	1971
13	SE¼ NW¼	25N	57E	40 Ac	Russian Wild Rye	1971
13	NE¼ SW¼	25N	57E	40 Ac	Russian Wild Rye	1971

State of Nevada
County of Washoe } SS

I, Walter L. Neitz, being first duly sworn, depose and say that this map, consisting of one sheet, has been correctly drawn to the designated scale from field notes of a survey made by me, between the 5th day of May and the 6th day of May 1976; that it truly and correctly represents the proposed location and extent of the works used to divert water from underground sources in White Pine County, by Alfred C. Anderson for irrigation and domestic purposes under Applications No. 25101 and No. 25102. That the point of diversion, the location, size of the diverting channel, location and description of all measuring devices, the location and extent of lands owned or controlled by the applicant upon which water applied for under Applications No. 25101 and No. 25102 is used, together with the area and kind of culture in each 40-Acre Subdivision, and the location and names of all other works or streams which are crossed by or connected with said works are fully and correctly designated thereon.

Walter L. Neitz
State Water Right Surveyor #375

SCALE: 1"=1000'

FILED
JUL 14 1976
STATE ENGINEER'S OFFICE

Subscribed and sworn to before me this 14th day of July, 1976.
Notary Public in and for Washoe County, Nevada.
Carol Ann Adams
Notary Public.

CAROL ANN ADAMS
Notary Public - State of Nevada
Washoe County
My Commission Expires June 25, 1979

31269 30393

MAP
TO ACCOMPANY PROOF OF BENEFICIAL USE UNDER
APPLICATIONS NO. 25101, 25102
FOR IRRIGATION & DOMESTIC
BY ALFRED C. ANDERSON FROM UNDERGROUND SOURCES

31269 30393