STATE OF NEVADA
S.S.
COUNTY OF WASHOE

I, E.P. OSGOOD, BEING FIRST DULY SWORN, DEPOSE AND SAY THAT THIS MAP, CONSISTING OF ONE SHEET HAS BEEN CORRECTLY DRAWN TO THE DESIGNATED SCALE FROM FIELD NOTES OF A SURVEY MADE BY ME, OR UNDER MY SUPERVISION AND DIRECTION, BETWEEN THE 10TH DAY OF NOVEMBER AND THE 12TH DAY OF NOVEMBER 1988; THAT IT TRULY AND CORRECTLY REPRESENTS THE EXISTING LOCATION AND EXTENT OF WORKS AND PROPOSED LOCATION AND EXTENT OF WORKS FROM AN UNDERGROUND SOURCE IN WASHOE COUNTY, NEVADA BY ROBERT M. LEE FOR PROOF OF BENEFICIAL USE PUPORSE UNDER APPLICATION No. 30405; THAT THE PROPOSED POINT OF DIVERSION AND BOUNDARY OF ALL LANDS SHOWN BY 40 ACRE SUBDIVISOINS, THE PLACE OF USE IS FULLY AND CORRECTLY DESIGNATED THEREON.

E.P. Osgood
E.P. OSGOOD, STATE WTR. RT. SURVEYOR NO.294

SUBSCRIBED AND SWORN TO BEFORE ME
THIS 23 DAY OF November 1988.
NOTARY PUBLIC IN AND FOR WASHOE COUNTY, NEVADA.

Marvin Hamrick MY COMMISSION EXPIRES May 24, 1989
NOTARY PUBLIC

MARVIN HAMRICK
Notary Public - State of Nevada
Appointment Recorded in Washoe County
My Appointment Expires May 24, 1989

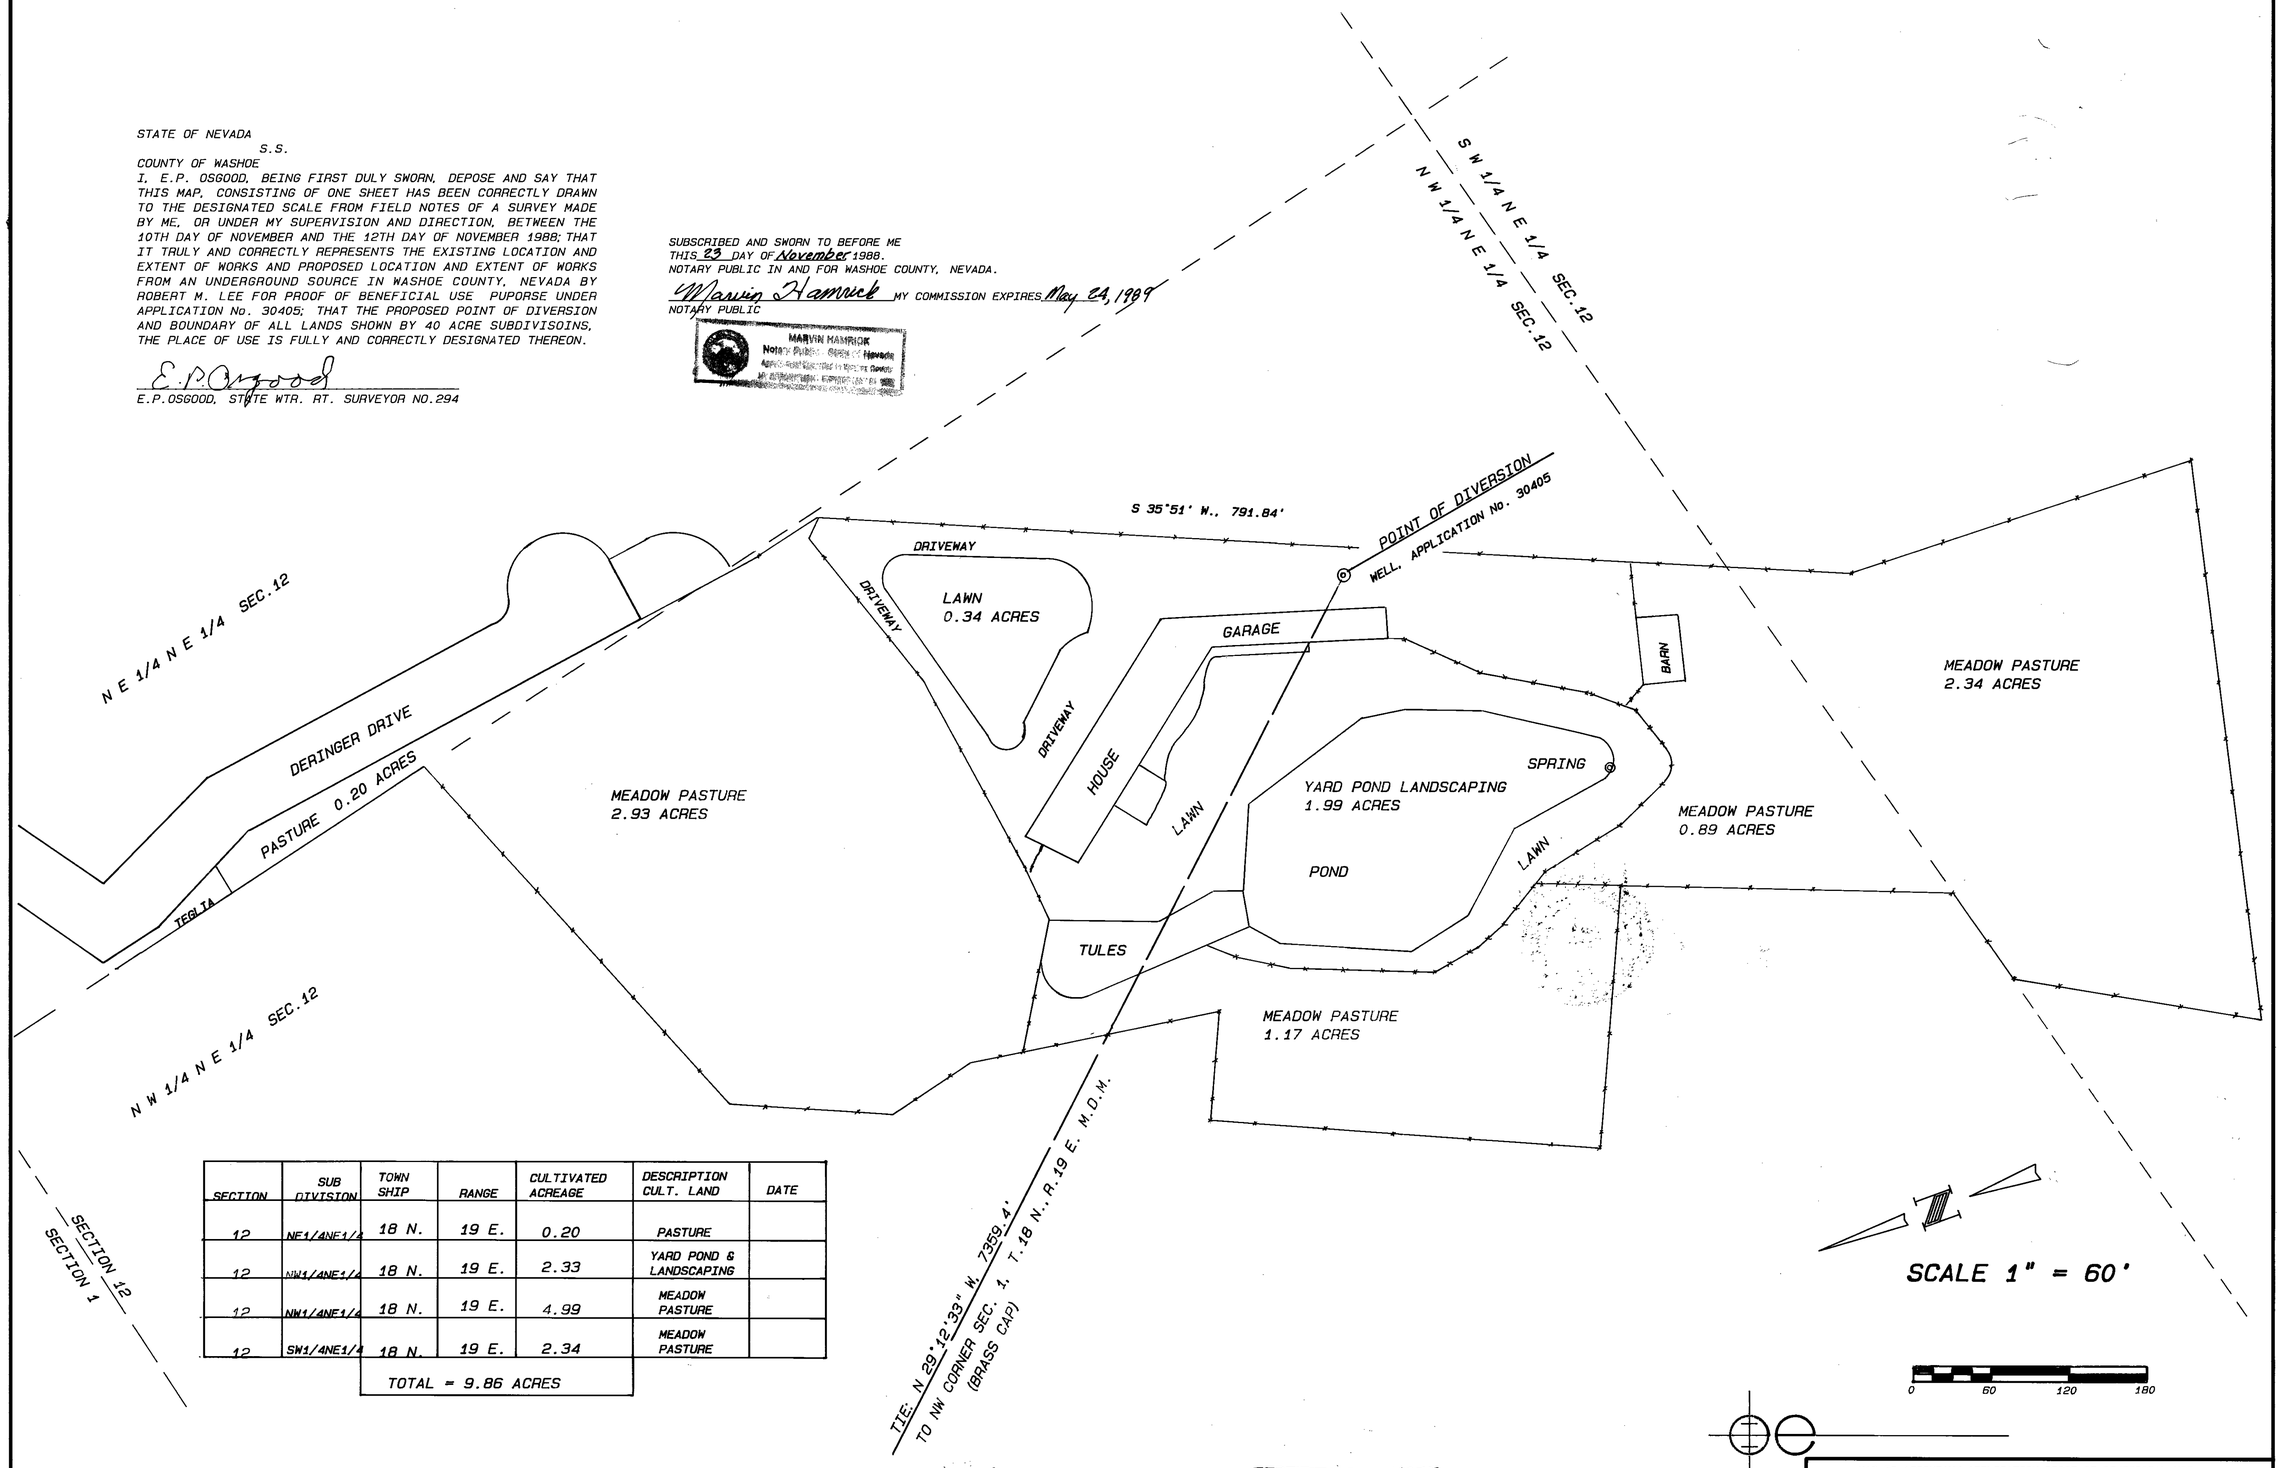

SECTION	SUB DIVISION	TOWN SHIP	RANGE	CULTIVATED ACREAGE	DESCRIPTION CULT. LAND	DATE
12	NE1/4NE1/4	18 N.	19 E.	0.20	PASTURE	
12	NW1/4NE1/4	18 N.	19 E.	2.33	YARD POND & LANDSCAPING	
12	NW1/4NE1/4	18 N.	19 E.	4.99	MEADOW PASTURE	
12	SW1/4NE1/4	18 N.	19 E.	2.34	MEADOW PASTURE	
		TOTAL = 9.86 ACRES				

CERTIFICATE No.14235 ISSUED 11-09-95

FILED
DEC 06 1988
STATE ENGINEER'S OFFICE

RECEIVED
'88 DEC -6 P2:52
STATE ENGINEERS OFFICE

MAP TO ACCOMPANY APPLICATION PROOF OF BENEFICIAL USE
UNDER APPLICATION No. 30405
BY
ROBERT M. LEE
FROM UNDERGROUND SOURCES
WASHOE COUNTY - NEVADA
E.P. OSGOOD, STATE WTR. RT. SURVEYOR NO. 294

30405