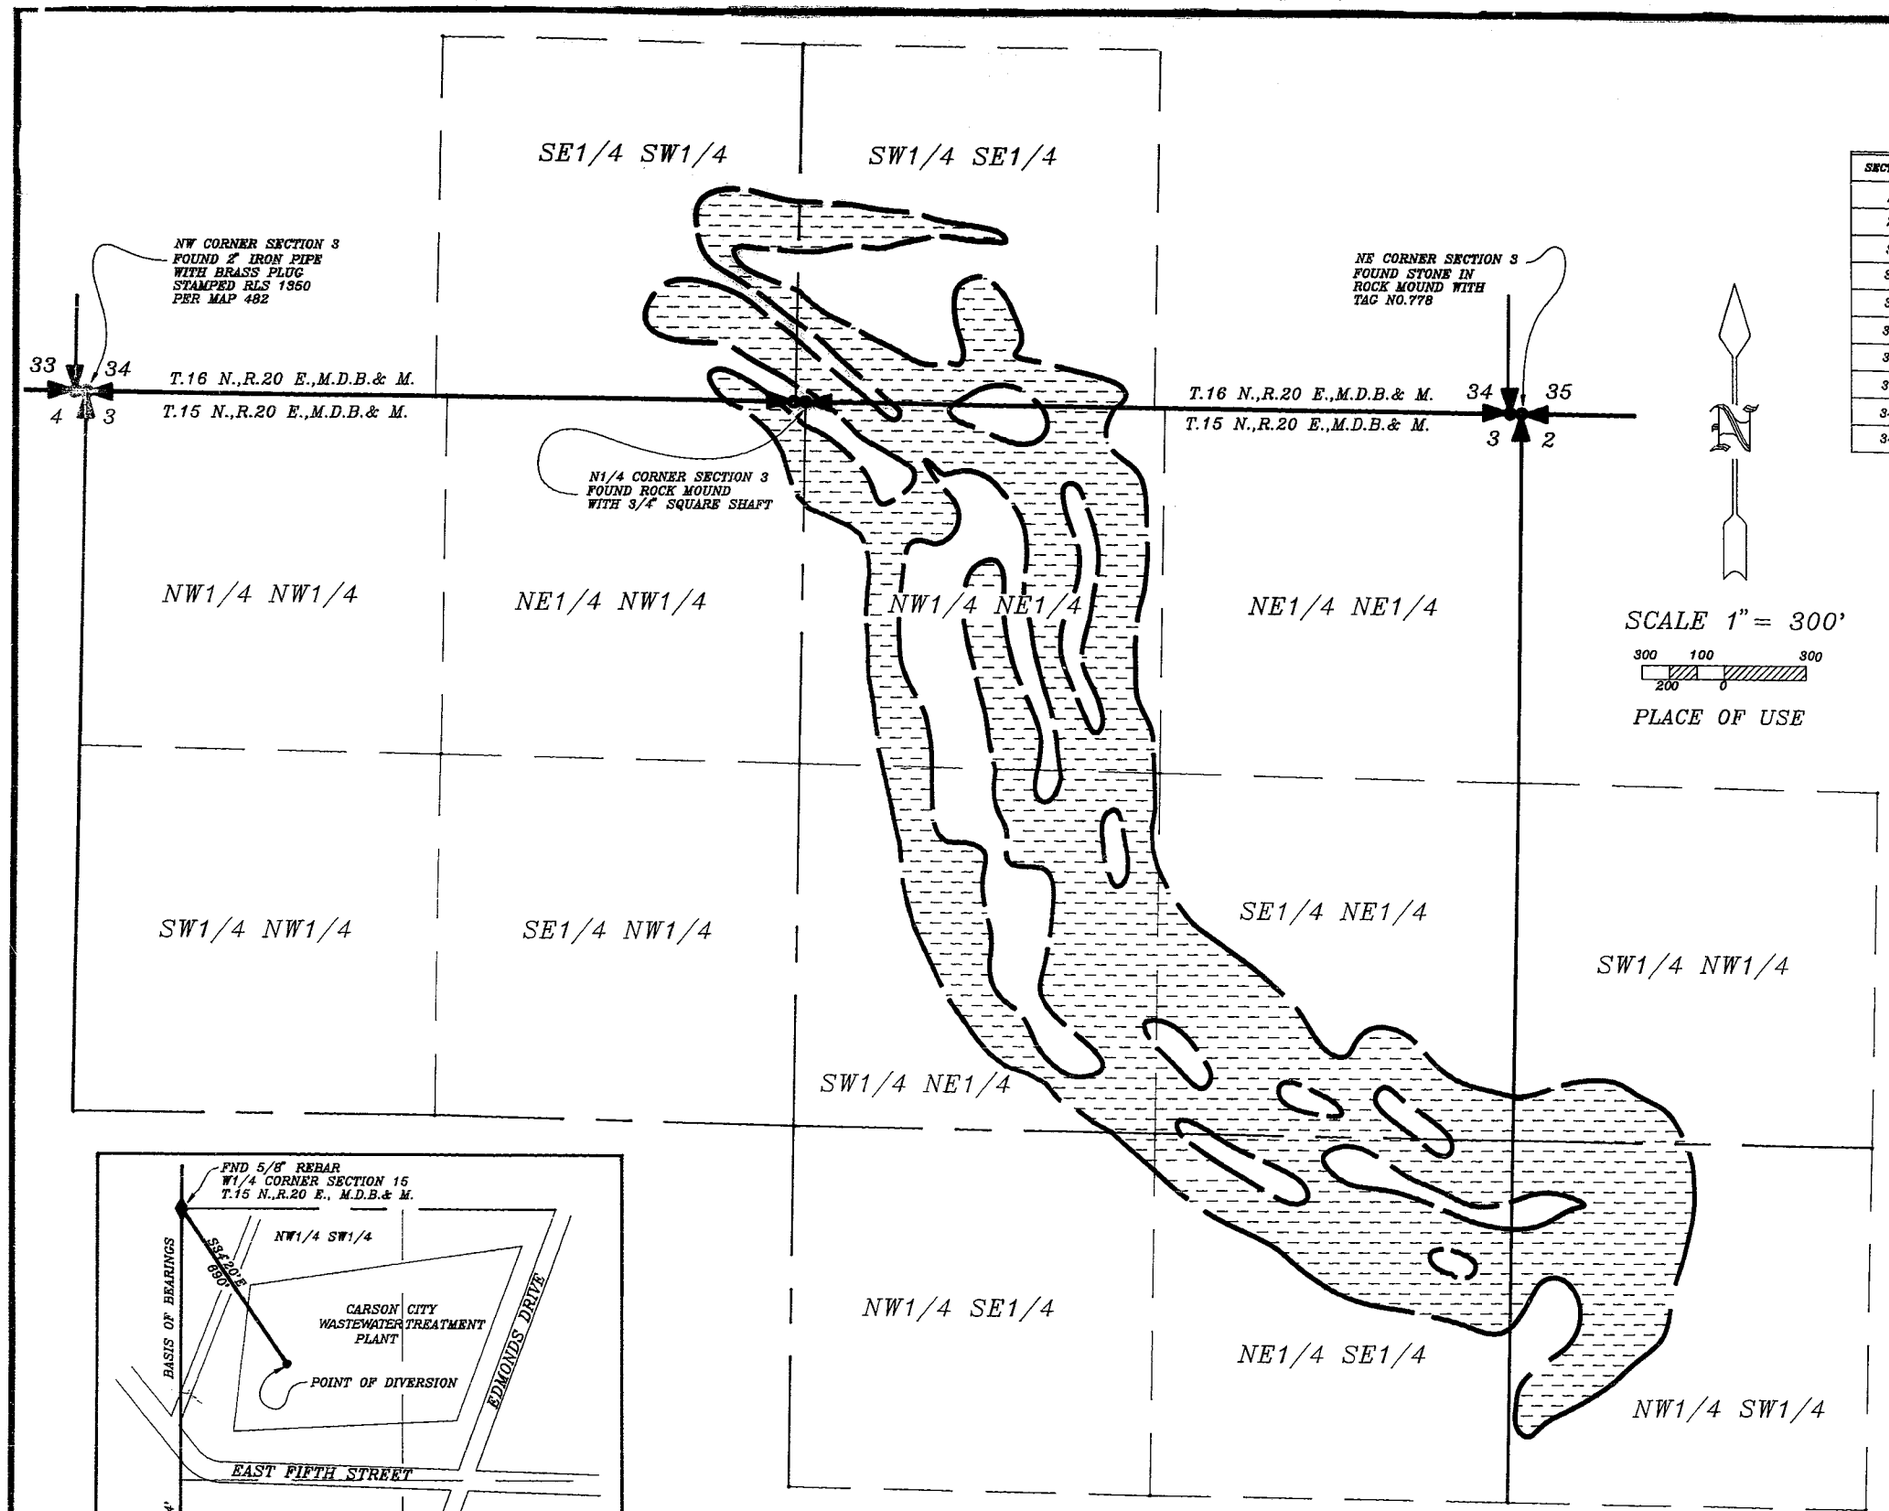

CULTURAL MAP TABULATION

SECTION	SUBDIVISION	TOWNSHIP	RANGE	CULTIVATED ACREAGE	DESCRIPTION OF CULTURE
2	SW1/4 NW1/4	16 N.	20 E.	2.56	LAWN
2	NW1/4 SW1/4	15 N.	20 E.	11.02	LAWN
3	SE1/4 NE1/4	15 N.	20 E.	11.89	LAWN
3	NE1/4 SE1/4	15 N.	20 E.	12.48	LAWN
3	NW1/4 NE1/4	15 N.	20 E.	21.18	LAWN
3	SW1/4 NE1/4	15 N.	20 E.	20.56	LAWN
3	NW1/4 SE1/4	15 N.	20 E.	0.24	LAWN
3	NE1/4 NW1/4	15 N.	20 E.	0.82	LAWN
34	SW1/4 SE1/4	16 N.	20 E.	7.68	LAWN
34	SE1/4 SW1/4	16 N.	20 E.	5.30	LAWN

TOTAL CULTIVATED ACREAGE = 93.73 ACRES

-.24
-12.48
-.82
-11.02

STATE OF NEVADA } SS
CARSON CITY

I, JAMES P. HADDAN, BEING DULY SWORN,DEPOSE AND SAY THAT THIS MAP, CONSISTING OF 1 SHEET, HAS BEEN CORRECTLY DRAWN TO THE DESIGNATED SCALE FROM FIELD NOTES OF A SURVEY MADE BY ME, BETWEEN THE 6TH DAY OF NOVEMBER, 1989, AND THE 30TH DAY OF NOVEMBER, 1989; THAT IT TRULY AND CORRECTLY REPRESENTS THE PROPOSED LOCATION AND EXTENT OF THE WORKS USED TO DIVERT WATER FROM THE CARSON CITY WASTEWATER TREATMENT FACILITY (SEWAGE EFFLUENT) IN CARSON CITY FOR IRRIGATION PURPOSES UNDER APPLICATION NO. 30450-S-2.
THAT THE POINT OF DIVERSION, THE LOCATION, SIZE OF THE DIVERTING CHANNEL, LOCATION AND DESCRIPTION OF ALL MEASURING DEVICES, THE LOCATION AND EXTENT OF LANDS OWNED OR CONTROLLED BY THE APPLICANT UPON WHICH WATER APPLIED FOR UNDER APPLICATION NO.30450-S-2 IS USED, TOGETHER WITH THE AREA AND KIND OF CULTURE IN EACH 40-ACRE SUBDIVISION, AND THE LOCATION AND NAMES OF ALL OTHER WORKS OR STREAMS WHICH ARE CROSSED BY OR CONNECTED WITH SAID WORKS ARE FULLY AND CORRECTLY DESIGNATED THEREON.

James P. Haddan
JAMES P. HADDAN, S.W.R.S. #575

SUBSCRIBED AND SWORN BEFORE ME
THIS 5th DAY OF February, 1990
NOTARY PUBLIC IN AND FOR CARSON CITY, NEVADA

Beth Callahan
NOTARY PUBLIC

BETH CALLAHAN
NOTARY PUBLIC - NEVADA
CARSON CITY
My Appt. Expires June 22, 1991

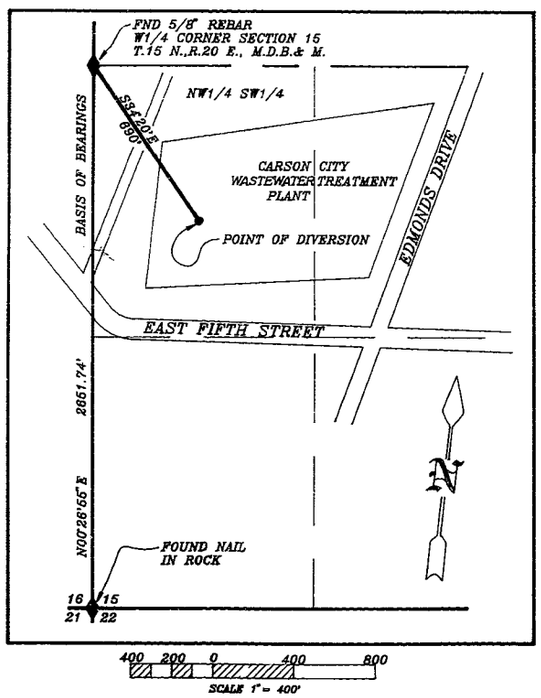

POINT OF DIVERSION

BASIS OF BEARINGS
PER MAP FILED IN SUPPORT OF 30450-S-2 IN THE OFFICE OF THE STATE ENGINEER

CERTIFICATE No. 13342 ISSUED 5-1-92

'90 FEB -5 P12:32
STATE ENGINEER

FILED
OCT 17 1990
STATE ENGINEER'S OFFICE

SHEET 1 OF 1

MAP TO ACCOMPANY PROOF OF BENEFICIAL USE UNDER PERMIT NO. 30450-S-2 FOR IRRIGATION PURPOSES BY CARSON CITY FROM CARSON CITY WASTEWATER TREATMENT FACILITY (SEWAGE EFFLUENT) IN CARSON CITY, NEVADA

HADDAN ENGINEERING
300 HOTSPRINGS ROAD NO.11
CARSON CITY,NEVADA 89706
(702)883-6595

30450-S2