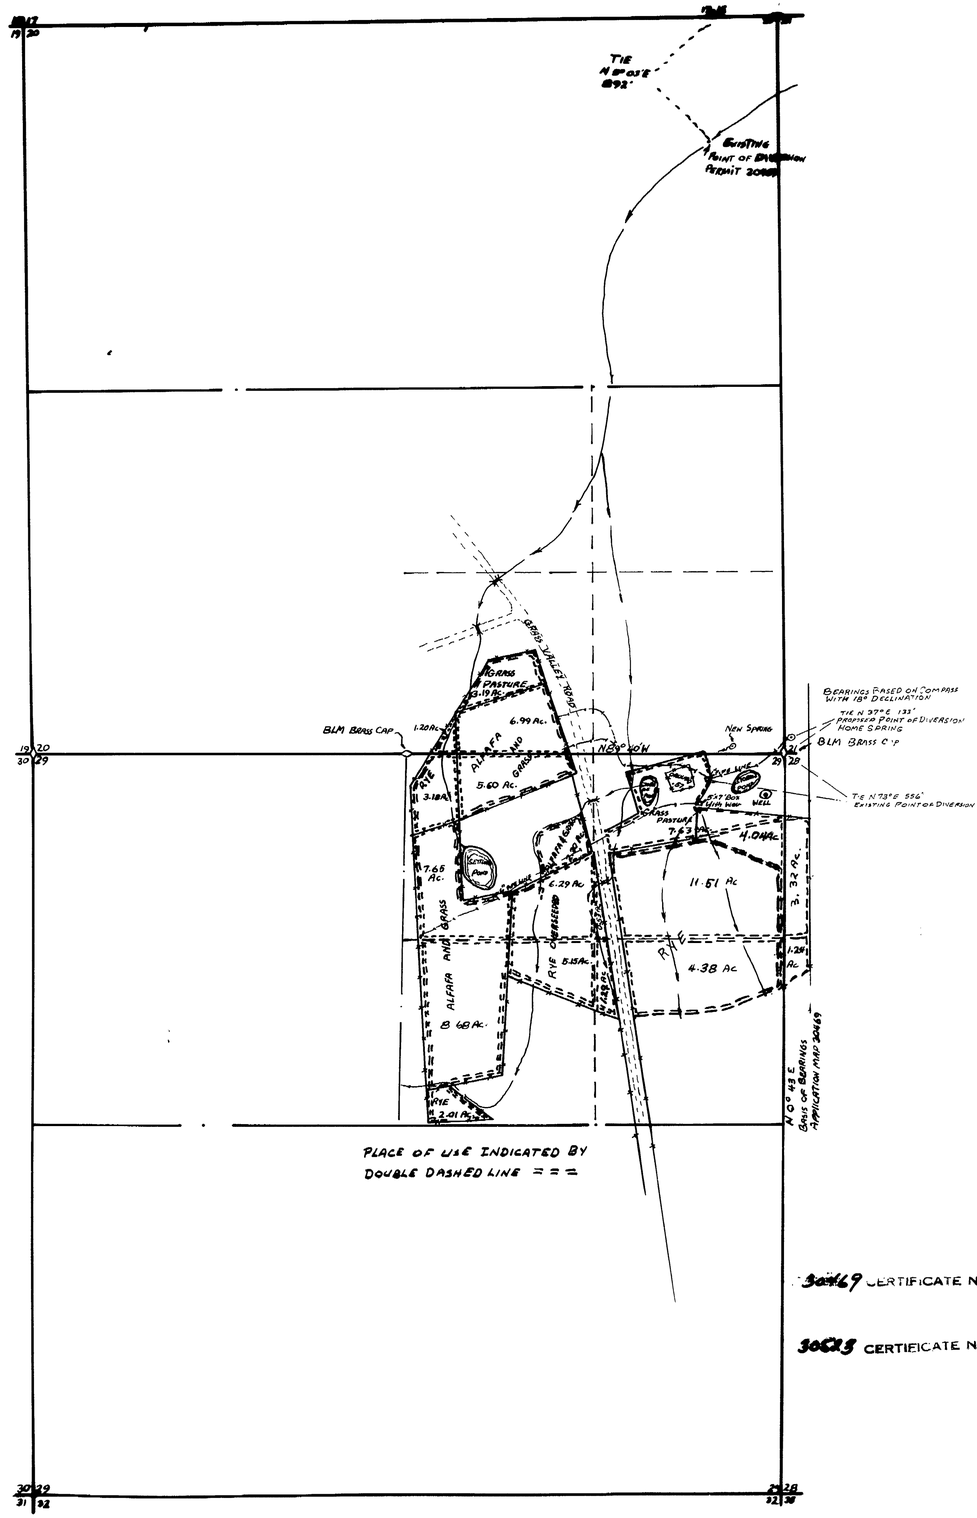

SECTIONS 20 & 29
T34N R38E MDB&M

SECTION	SUBDIVISION	TOWNSHIP	RANGE	CULTIVATED AC.	DESCRIPTION OF CULTURE	DATE OF FIRST CULTURE
20	SW¼ SE¼	34	38	3.19 Ac.	GRASS PASTURE	
"	"	"	"	6.99 Ac	ALFALFA & GRASS	
"	"	"	"	1.20 Ac.	RYE GRASS	
29	NW¼ NE¼	"	"	15.55 Ac.	ALFALFA & GRASS	
"	"	"	"	3.18 Ac.	RYE GRASS OVERSEEDED	
"	"	"	"	6.29 Ac	RYE GRASS	
29	NE¼ NE¼	"	"			
"	"	"	"			
"	"	"	"	11.51 Ac	RYE GRASS OVERSEEDED	
"	"	"	"	0.53 Ac	RYE GRASS OVERSEEDED	
29	SE¼ NE¼	"	"	1.29 Ac.	RYE GRASS	
"	"	"	"	4.38 Ac	RYE GRASS	
29	SW¼ NE¼	"	"	8.68 Ac.	ALFALFA & GRASS	
"	"	"	"	5.15 Ac.	RYE GRASS OVERSEEDED	
"	"	"	"	2.01 Ac.	RYE GRASS	
TOTAL				69.95 Ac.		

I, CARL J. CROSBY, BEING FIRST DULY SWORN, DEPOSE AND SAY THAT THIS MAP CONSISTING OF 1 SHEET HAS BEEN CORRECTLY DRAWN TO THE DESIGNATED SCALE FROM FIELD NOTES OF A SURVEY MADE BY ME ON MAY 19, 1983; THAT IT TRULY AND CORRECTLY REPRESENTS THE PROPOSED LOCATION AND EXTENT OF THE WORKS USED TO DIVERT WATER FROM HOME SPRINGS AND SONOMA CREEK, IN PERSHING COUNTY, BY DONNELL J. & ANDREE RICHARDS FOR IRRIGATION AND DOMESTIC PURPOSES UNDER PERMITS NO 30469 AND 30523. THAT THE POINTS OF DIVERSION, THE LOCATION OF THE DIVERTING CHANNELS, LOCATION AND DESCRIPTION OF ALL MEASURING DEVICES, THE LOCATION AND EXTENT OF LANDS OWNED OR CONTROLLED BY THE APPLICANT UPON WHICH WATER APPLIED FOR UNDER APPLICATIONS 30469 & 30523 IS USED, TOGETHER WITH THE AREA AND KIND OF CULTURE IN EACH 40 ACRE SUBDIVISION, AND THE LOCATION AND NAMES OF ALL OTHER WORKS OR STREAMS WHICH ARE CROSSED BY OR CONNECTED WITH SAID WORKS ARE FULLY AND COMPLETELY DESIGNATED THEREON.

Carl J. Crosby
STATE WATER RIGHTS SURVEYOR NO 542

SUBSCRIBED AND SWORN TO BEFORE ME
THIS 6TH DAY OF MAY, 1983.
NOTARY PUBLIC IN AND FOR HUMBOLDT COUNTY, NEVADA

DARRELL L. TAYLOR
NOTARY PUBLIC
Humboldt Co. Nevada
My Appointment Expires
June 19, 1983

30469 CERTIFICATE NO. 10746 ISSUED 8/19/83

30523 CERTIFICATE NO. 10747 ISSUED 8/19/83

SCALE 1" = 500'

FILED
JUN 6 1983
STATE ENGINEER'S OFFICE

CROSBY SURVEYING
4385 DAVIS LANE
WINNEMUCCA, NEVADA 89445
(702) 623-3731

MAP
TO ACCOMPANY PROOF OF BENEFICIAL USE UNDER PERMITS NO 30469 AND 30523 AND APPLICATION TO CHANGE THE POINT OF DIVERSION OF APPLICATION 30523
BY DONNELL T. AND ANDREE RICHARDS
FROM SONOMA CREEK & HOME SPRINGS

30523 30469