PERMIT Nº	SECTION	SUBDIVISION	TOWNSHIP	RANGE	CULTIVATED ACREAGE	DESCRIPTION OF CULTURE	DATE OF FIRST CULTURE
29476 & 30471	14	NE¼, NW¼	21	53	5.782	ALFALFA	1977
29476 & 30471	14	SE¼, NW¼	21	53	6.97	ALFALFA	1977
29476 & 30471	14	NE¼, SW¼	21	53	4.24	ALFALFA	1977
					TOTAL 16.992		

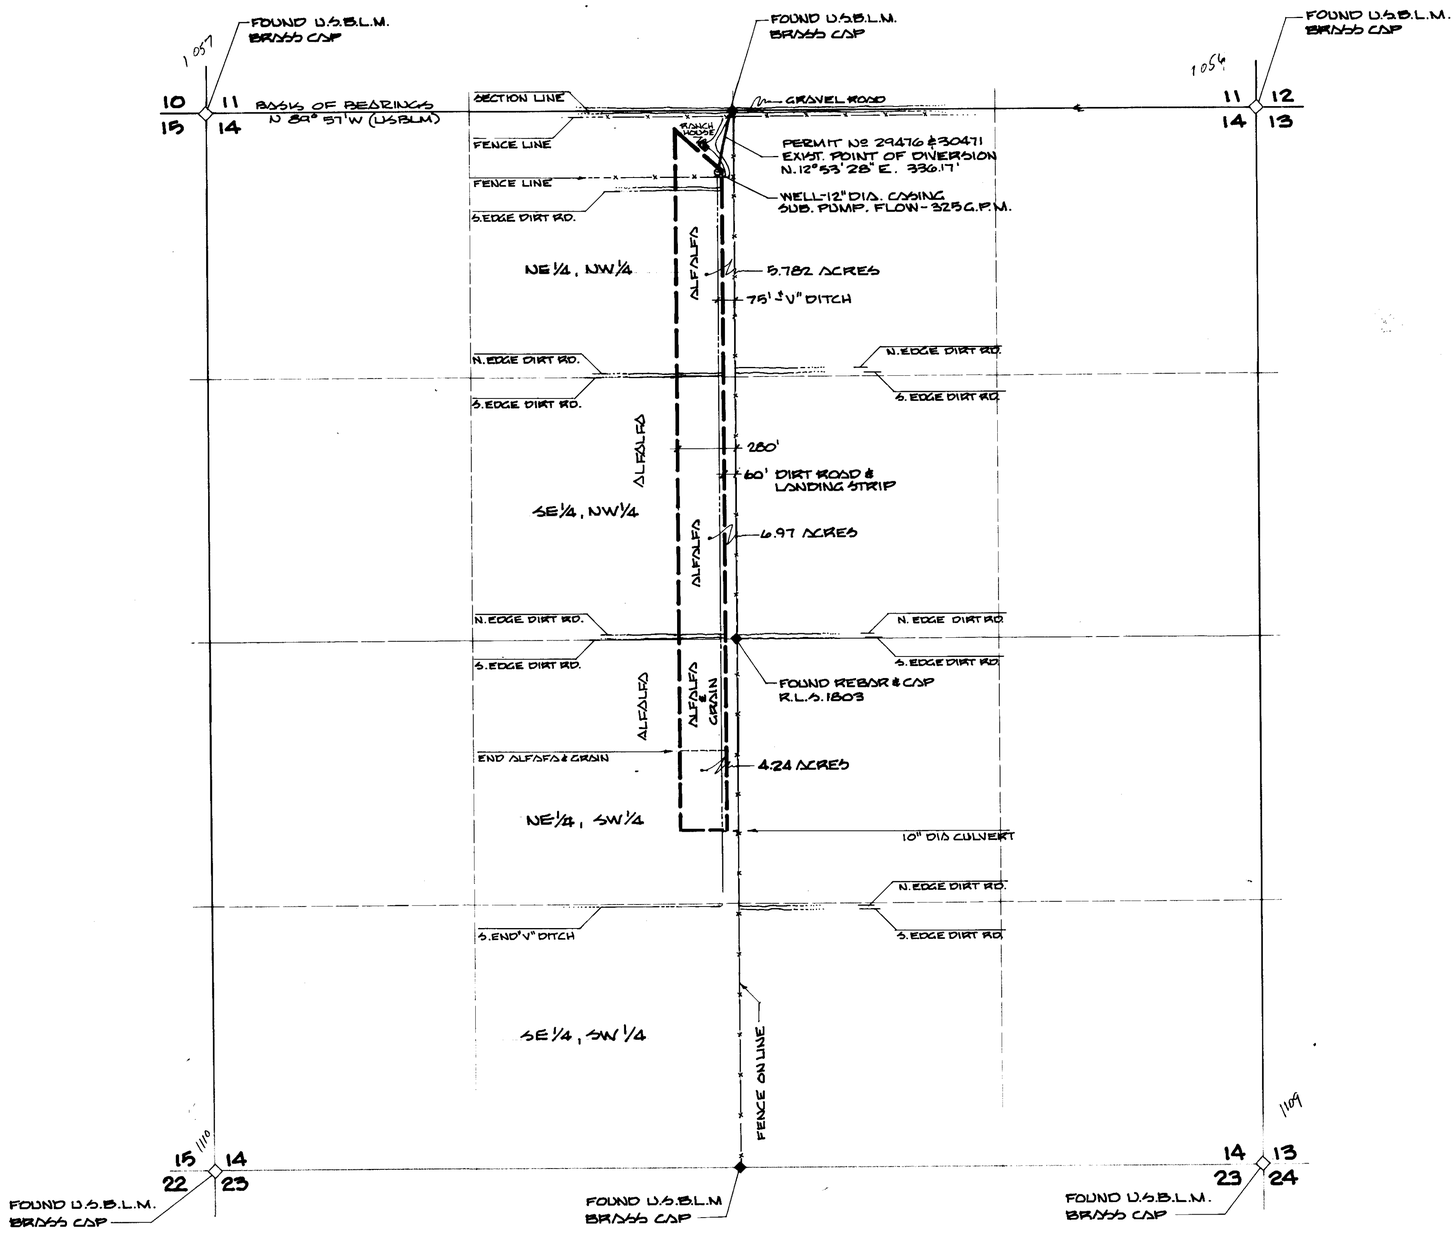

SECTION 14 TOWNSHIP 21 SOUTH, RANGE 53 EAST, M.D.M.
NYE COUNTY NEVADA

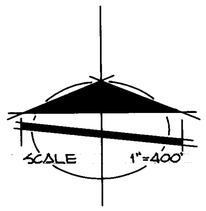

STATE OF NEVADA } SS
COUNTY OF CLARK }

I, RICHARD J. BAUGHMAN, BEING FIRST DULY SWORN, DEPOSE AND SAY THAT THIS MAP CONSISTING OF ONE SHEET, HAS BEEN CORRECTLY DRAWN TO THE DESIGNATED SCALE FROM FIELD NOTES OF A SURVEY MADE UNDER MY SUPERVISION AND DIRECTION ON THE 15TH DAY OF JULY, 1978 THAT IT TRULY AND CORRECTLY REPRESENTS THE LOCATION AND EXTENT OF THE WORKS USED TO DIVERT WATER FROM UNDERGROUND SOURCES IN THE PAHRUMP VALLEY BASIN BY VICTOR A. AND ERMA F. KULIZ FOR IRRIGATION & DOMESTIC PURPOSES UNDER APPLICATION Nº 29476 & 30471 THAT THE POINT OF DIVERSION, THE LOCATION, SIZE, AND GRADES OF THE DIVERTING CHANNEL, LOCATION AND DESCRIPTION OF ALL MEASURING DEVICES, THE LOCATION AND EXTENT OF LANDS OWNED OR CONTROLLED BY THE APPLICANT UPON WHICH WATER APPLIED FOR UNDER APPLICATION Nº 29476 & 30471 IS USED TOGETHER WITH THE AREA AND KIND OF CULTURE IN EACH 40 ACRE SUBDIVISION, AND THE LOCATION AND NAMES OF ALL OTHER WORKS OR STREAMS WHICH ARE CROSSED BY OR CONNECTED WITH SAID WORKS ARE FULLY AND CORRECTLY DESIGNATED THEREON.

RICHARD J. BAUGHMAN
STATE WATER RIGHTS SURVEYOR
CERTIFICATE Nº 350

SUBSCRIBED AND SWORN TO BEFORE ME THIS 26th DAY OF September, 1978

VIRGINIA H. SAVALLI

VIRGINIA H. SAVALLI
Notary Public - State of Nevada
COUNTY OF CLARK
My Commission Expires June 21, 1980

MY COMMISSION EXPIRES JUNE 21, 1980

SCALE 1"=400'

FILED
OCT 26 1978
STATE ENGINEER'S OFFICE

CERTIFICATE No. 9504 ISSUED 4/23/81

MAP
TO ACCOMPANY PROOF OF BENEFICIAL USE
UNDER APPLICATION Nº 29476
AND 30471

BY: VICTOR A. AND ERMA F. KULIZ
FOR: IRRIGATION AND DOMESTIC PURPOSES
FROM: AN UNDERGROUND SOURCE IN THE PAHRUMP VALLEY BASIN

BAUGHMAN & TURNER INC.
CIVIL ENGINEERING MINING ENGINEERING, LAND SURVEYING
2325 WEST CHARLESTON BLVD LAS VEGAS, NEVADA

81798 81606 81605 30471