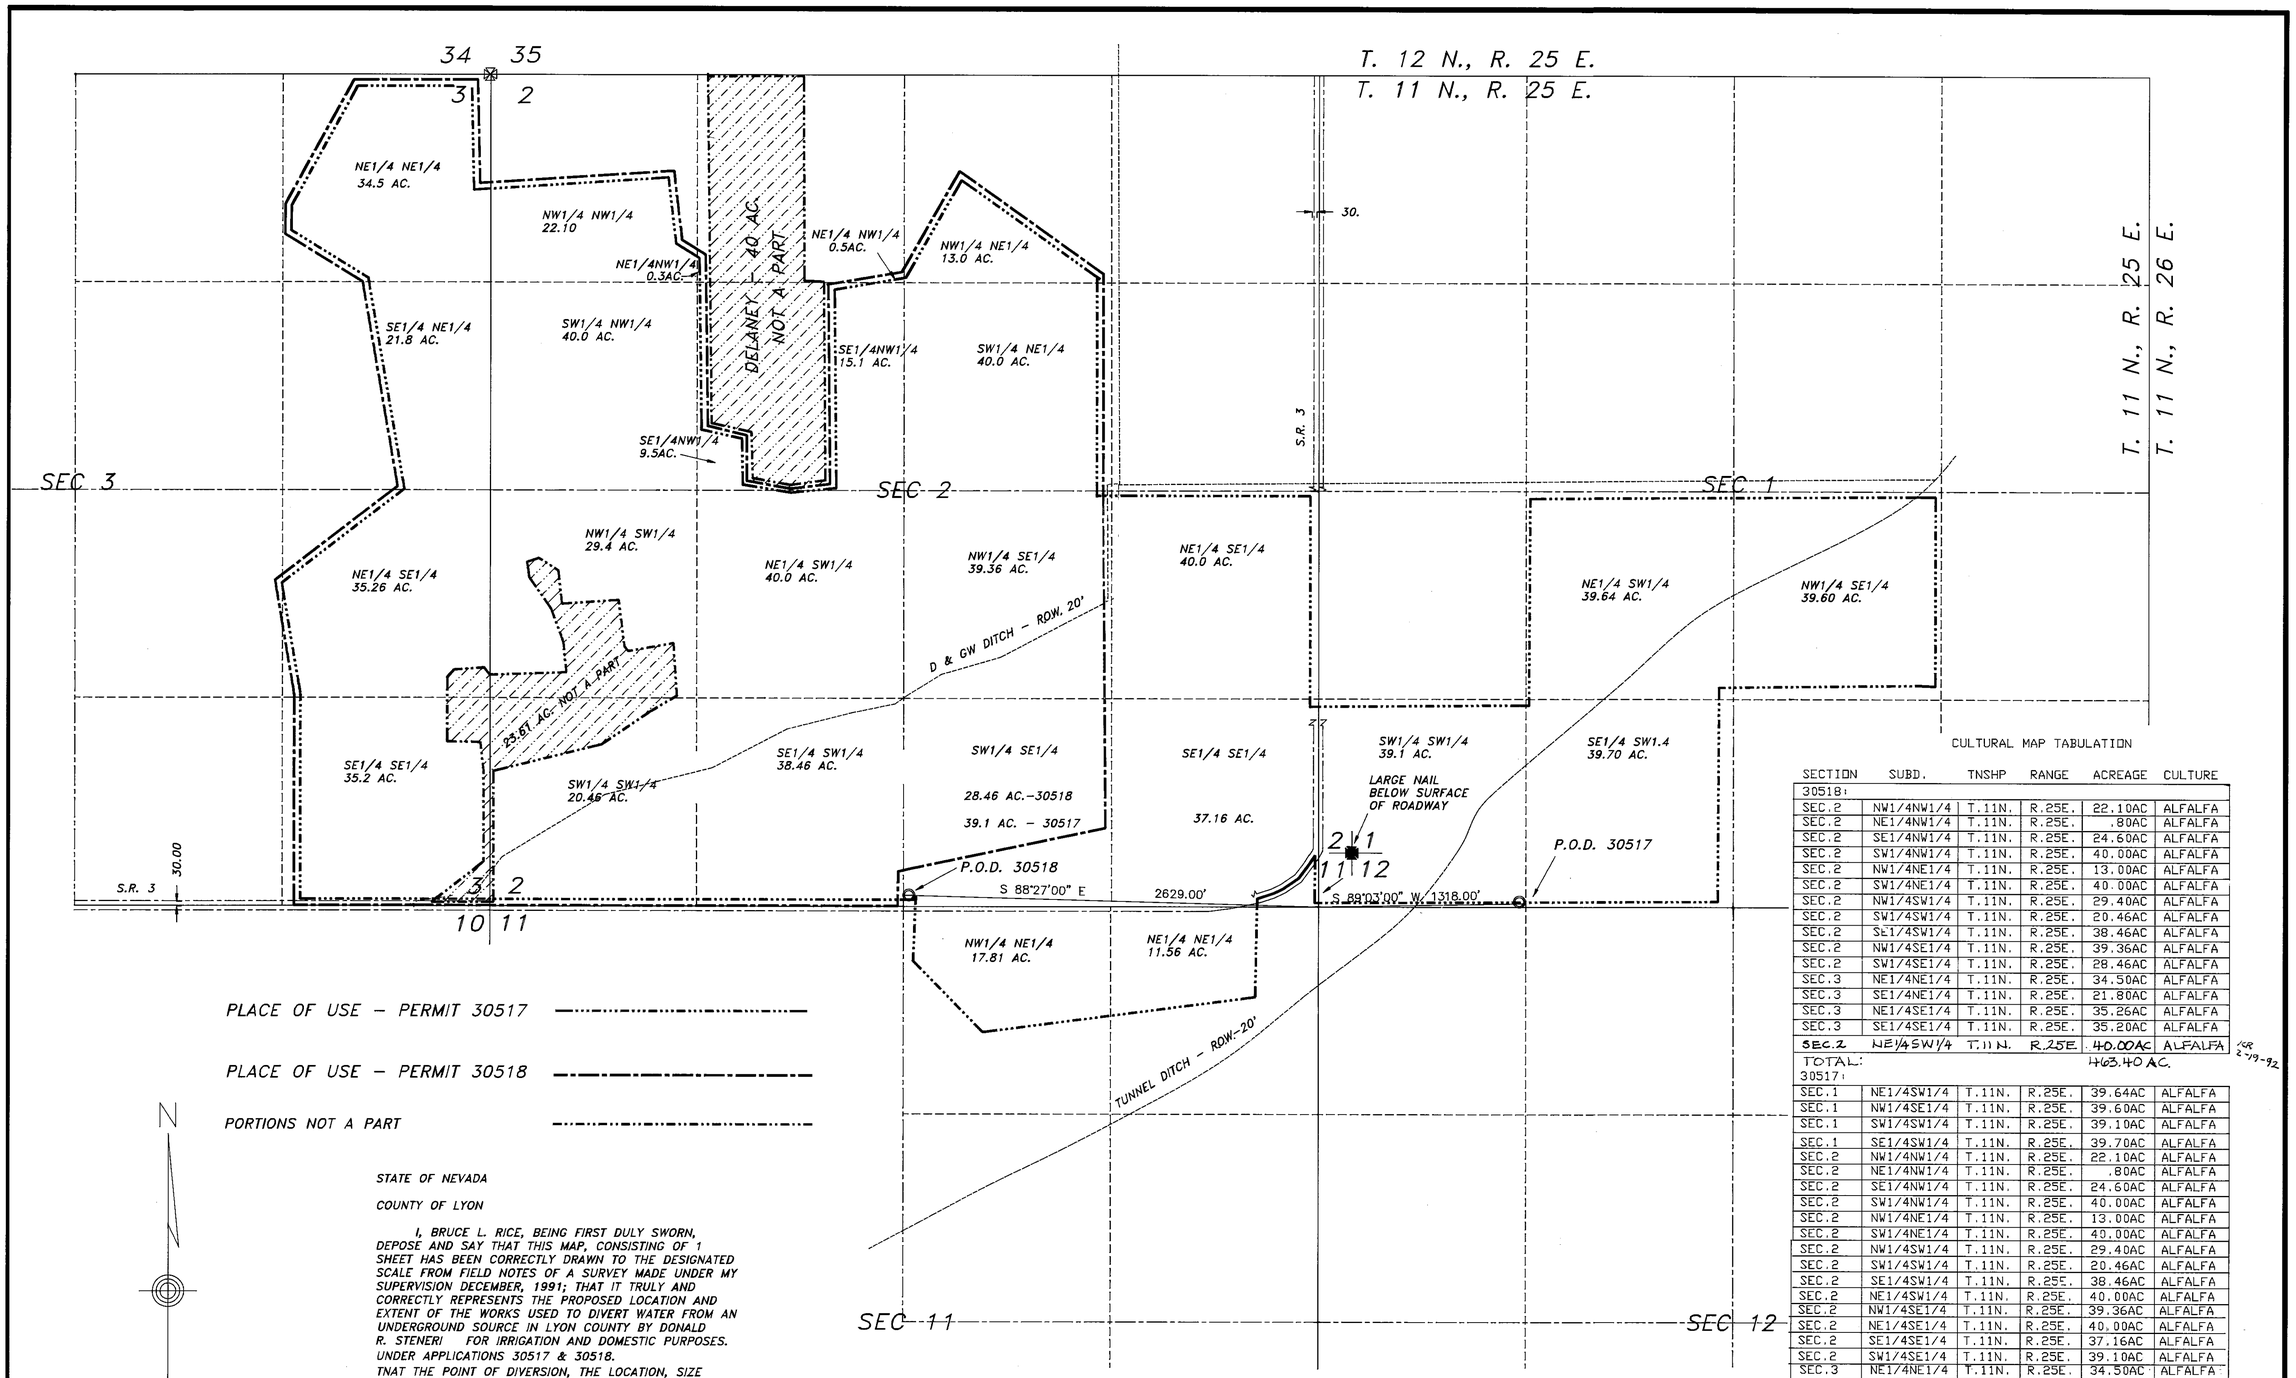

PLACE OF USE – PERMIT 30517

PLACE OF USE – PERMIT 30518

PORTIONS NOT A PART

N

STATE OF NEVADA

COUNTY OF LYON

I, BRUCE L. RICE, BEING FIRST DULY SWORN, DEPOSE AND SAY THAT THIS MAP, CONSISTING OF 1 SHEET HAS BEEN CORRECTLY DRAWN TO THE DESIGNATED SCALE FROM FIELD NOTES OF A SURVEY MADE UNDER MY SUPERVISION DECEMBER, 1991; THAT IT TRULY AND CORRECTLY REPRESENTS THE PROPOSED LOCATION AND EXTENT OF THE WORKS USED TO DIVERT WATER FROM AN UNDERGROUND SOURCE IN LYON COUNTY BY DONALD R. STENERI FOR IRRIGATION AND DOMESTIC PURPOSES. UNDER APPLICATIONS 30517 & 30518.

TNAT THE POINT OF DIVERSION, THE LOCATION, SIZE OF THE DIVERTING CHANNEL, LOCATION AND DESCRIPTION OF ALL MEASURING DEVICES, THE LOCATION AND EXTENT OF LANDS OWNED OR CONTROLLED BY THE APPLICANT UPON WHICH WATER APPLIED FOR UNDER PERMITS 30517 & 30518 IS USED, TOGETHER WITH THE AREA AND KIND OF CULTURE IN EACH 40-ACRE SUBDIVISION AND THE LOCATION AND NAMES OF ALL OTHER WORKS OR STREAMS WHICH ARE CROSSED BY OR CONNECTED WITH SAID WORKS ARE FULLY AND CORRECTLY DESIGNATED THEREON.

BRUCE L. RICE, STATE WATER RIGHT SURVEYOR NO. 540
P.L.S. 4248

PROFESSIONAL LAND SURVEYOR STATE OF NEVADA BRUCE L. RICE EXP 12/31/93 No. 4248

SUBSCRIBED AND SWORN TO BEFORE ME THIS 7th DAY OF January, 1992.
NOTARY PUBLIC IN AND FOR LYON COUNTY, NEVADA.

Margaret K. Heim

Margaret K. Heim
Notary Public - State of Nevada
Appointment Recorded in Lyon County
No: 92-1-1 APPOINTMENT EXPIRES NOV. 19, 1994

ACAD: 30517PBU.DWG

BASIS OF BEARING:
MAGNETIC NORTH–VAR. 16° 30'E

30517 CERTIFICATE No. 13373 ISSUED 6-17-92

30518 CERTIFICATE No. 13374 ISSUED 6-17-92

GRAPHIC SCALE

500 0 250 500 1000 2000

(IN FEET)
1 inch = 500 ft.

CULTURAL MAP TABULATION

SECTION	SUBD.	TNSHP	RANGE	ACREAGE	CULTURE
30518:					
SEC.2	NW1/4NW1/4	T.11N.	R.25E.	22.10AC	ALFALFA
SEC.2	NE1/4NW1/4	T.11N.	R.25E.	.80AC	ALFALFA
SEC.2	SE1/4NW1/4	T.11N.	R.25E.	24.60AC	ALFALFA
SEC.2	SW1/4NW1/4	T.11N.	R.25E.	40.00AC	ALFALFA
SEC.2	NW1/4NE1/4	T.11N.	R.25E.	13.00AC	ALFALFA
SEC.2	SW1/4NE1/4	T.11N.	R.25E.	40.00AC	ALFALFA
SEC.2	NW1/4SW1/4	T.11N.	R.25E.	29.40AC	ALFALFA
SEC.2	SW1/4SW1/4	T.11N.	R.25E.	20.46AC	ALFALFA
SEC.2	SE1/4SW1/4	T.11N.	R.25E.	38.46AC	ALFALFA
SEC.2	NW1/4SE1/4	T.11N.	R.25E.	39.36AC	ALFALFA
SEC.2	SW1/4SE1/4	T.11N.	R.25E.	28.46AC	ALFALFA
SEC.3	NE1/4NE1/4	T.11N.	R.25E.	34.50AC	ALFALFA
SEC.3	SE1/4NE1/4	T.11N.	R.25E.	21.80AC	ALFALFA
SEC.3	NE1/4SE1/4	T.11N.	R.25E.	35.26AC	ALFALFA
SEC.3	SE1/4SE1/4	T.11N.	R.25E.	35.20AC	ALFALFA
SEC.2	NE1/4SW1/4	T.11N.	R.25E.	40.00AC	ALFALFA
TOTAL:				463.40 AC.	
30517:					
SEC.1	NE1/4SW1/4	T.11N.	R.25E.	39.64AC	ALFALFA
SEC.1	NW1/4SE1/4	T.11N.	R.25E.	39.60AC	ALFALFA
SEC.1	SW1/4SW1/4	T.11N.	R.25E.	39.10AC	ALFALFA
SEC.1	SE1/4SW1/4	T.11N.	R.25E.	39.70AC	ALFALFA
SEC.2	NW1/4NW1/4	T.11N.	R.25E.	22.10AC	ALFALFA
SEC.2	NE1/4NW1/4	T.11N.	R.25E.	.80AC	ALFALFA
SEC.2	SE1/4NW1/4	T.11N.	R.25E.	24.60AC	ALFALFA
SEC.2	SW1/4NW1/4	T.11N.	R.25E.	40.00AC	ALFALFA
SEC.2	NW1/4NE1/4	T.11N.	R.25E.	13.00AC	ALFALFA
SEC.2	SW1/4NE1/4	T.11N.	R.25E.	40.00AC	ALFALFA
SEC.2	NW1/4SW1/4	T.11N.	R.25E.	29.40AC	ALFALFA
SEC.2	SW1/4SW1/4	T.11N.	R.25E.	20.46AC	ALFALFA
SEC.2	SE1/4SW1/4	T.11N.	R.25E.	38.46AC	ALFALFA
SEC.2	NE1/4SW1/4	T.11N.	R.25E.	40.00AC	ALFALFA
SEC.2	NW1/4SE1/4	T.11N.	R.25E.	39.36AC	ALFALFA
SEC.2	NE1/4SE1/4	T.11N.	R.25E.	40.00AC	ALFALFA
SEC.2	SE1/4SE1/4	T.11N.	R.25E.	37.16AC	ALFALFA
SEC.2	SW1/4SE1/4	T.11N.	R.25E.	39.10AC	ALFALFA
SEC.3	NE1/4NE1/4	T.11N.	R.25E.	34.50AC	ALFALFA
SEC.3	SE1/4NE1/4	T.11N.	R.25E.	21.80AC	ALFALFA
SEC.3	NE1/4SE1/4	T.11N.	R.25E.	35.26AC	ALFALFA
SEC.3	SE1/4SE1/4	T.11N.	R.25E.	35.20AC	ALFALFA
SEC.11	NW1/4NE1/4	T.11N.	R.25E.	17.81AC	ALFALFA
SEC.11	NE1/4NE1/4	T.11N.	R.25E.	11.56AC	ALFALFA
TOTAL:				738.61AC.	

ICR 2-19-92

FILED FEB 13 1992

MAP

TO ACCOMPANY PROOFS OF BENEFICIAL USE UNDER PERMITS 30517 & 30518

BY: DONALD R. STENERI
FROM: AN UNDERGROUND SOURCE
FOR: IRRIGATION AND DOMESTIC

RICE ENGINEERING, INC.
CIVIL ENGINEERING AND SURVEYING
P.O. BOX 130, 2299 HWAY 208, SMITH, NV 89430
(702) 465-2499

84955T 30518 30517