Cultural Map Tabulation

Section	Subdivision	Township	Range	Cultivated Acres	Description of Culture	Date of first culture
34	NE¼ SW¼	8 S.	44 E.	15.45	Oats	

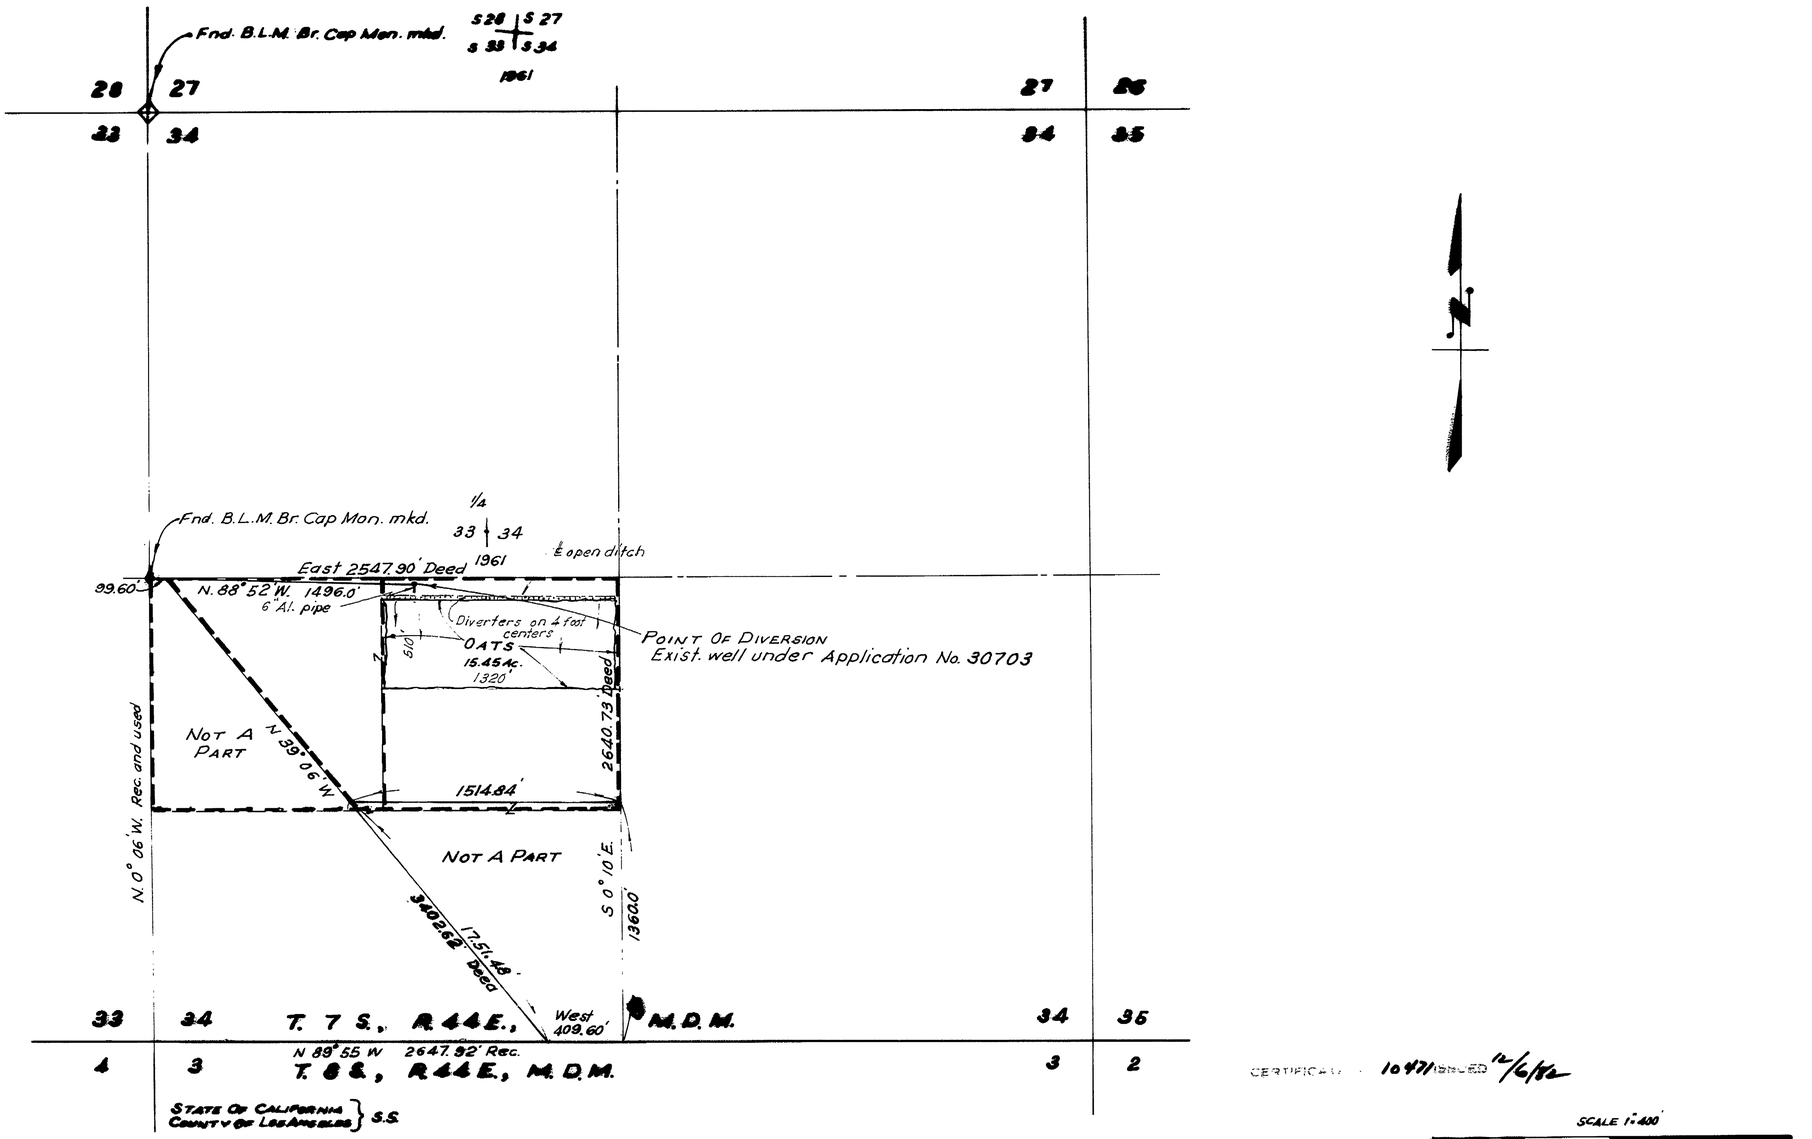

CERTIFICATE 10471 ISSUED 12/6/82

SCALE 1" = 400'

0 200 400 800

STATE OF CALIFORNIA
COUNTY OF LOS ANGELES } S.S.

I, Tracy I. Phelps, being first duly sworn, deposes and say that this map consisting of one sheet, has been correctly drawn to the designated scale from field notes of a survey made by me on the 8th day of December, 1976 and from work done by me on the 14th day of August, 1980; that it truly and correctly represents the location and extent of the works to divert water from underground, in Nye County, Nevada for irrigation and domestic purposes under Application No. 30703, That the point of diversion, the location, and size of the diverting channel, the location and extent of lands owned or controlled by the applicant upon which water applied for under Application No. 30703 is used, together with the area and kind of culture in each 40-acre subdivision, and names of all other works or streams which are crossed by or connected with said works are fully and correctly designated thereon.

Tracy I. Phelps
State Water Right Surveyor No. 407

Subscribed and sworn to before me this 22nd day of August, 1980.
Notary Public in and for Los Angeles County, California.

Ann Osenbaugh

OFFICIAL SEAL
ANN OSENBAUGH
NOTARY PUBLIC - CALIFORNIA
PRINCIPAL OFFICE IN
LOS ANGELES COUNTY
My Commission Expires May 18, 1982

STATE ENGINEER'S OFFICE

MAP

To Accompany Proof Of Beneficial Use Under Application No. 30703

By Donald E. Creech and Rosemary G. Creech
From Underground

30703