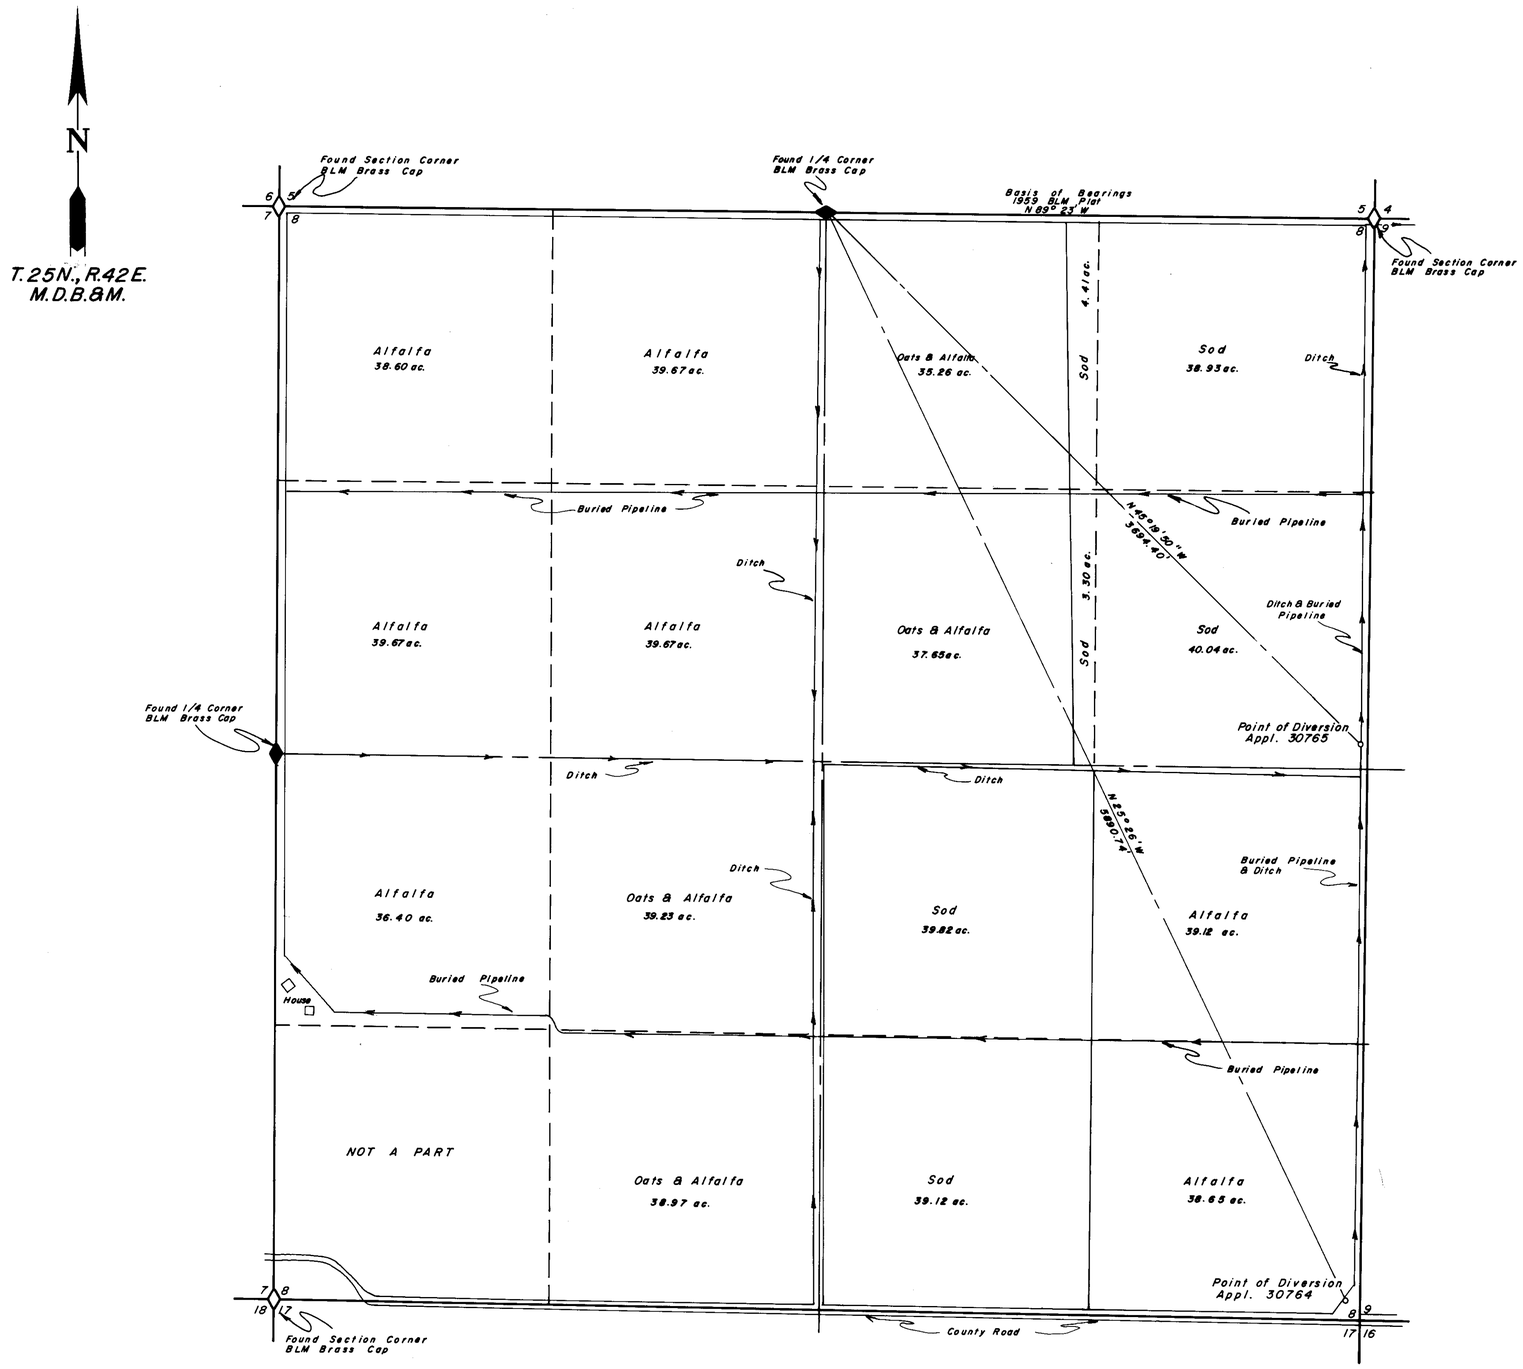

Section	Subdivision	Township	Range	Acreage	Culture
8	NW1/4NW1/4	25	42	38.60	Alfalfa
8	NE1/4NW1/4	25	42	39.67	Alfalfa
8	SW1/4 NW1/4	25	42	39.67	Alfalfa
8	SE1/4 NW1/4	25	42	39.67	Alfalfa
8	NW1/4NE 1/4	25	42	35.26	Oats & Alfalfa
8	NW1/4 NE 1/4	25	42	4.41	Sod
8	NE1/4NE 1/4	25	42	38.93	Sod
8	SW1/4NE1/4	25	42	37.65	Oats & Alfalfa
8	SW1/4 NE1/4	25	42	3 .30	Sod
8	SE1/4 NE 1/4	25	42	40.04	Sod
8	NW1/4 SW1/4	25	42	36.40	Alfalfa
8	NE1/4 SW1/4	25	42	39.23	Oats & Alfalfa
8	SE1/4 SW1/4	25	42	38.97	Oats & Alfalfa
8	NW1/4 SE1/4	25	42	39.82	Sod
8	NE1/4 SE1/4	25	42	39.12	Alfalfa
8	SW1/4SE1/4	25	42	39.12	Sod
8	SE1/4 SE1/4	25	42	38.65	Alfalfa
			Total	588.51 ac.	

State of Nevada
County of Humboldt } S.S.

I, Robert N. Caldwell, being first duly sworn, depose and say that this map, consisting of one sheets, numbered from 1 to 1, inclusive, has been correctly drawn to the designated scale from field notes of a survey made by me, (or under my supervision and direction) between the 5th day of September, and the 5th day of September 1979; that it truly and correctly represents the location and extent of the works used to divert water from underground, in Lander County, by Altamira Farms for irrigation purposes under application no. 30764, 30765, that the point of diversion, the location and size of the diverting channel, location and description of all measuring devices, the location and extent of lands owned or controlled by the applicant upon which water applied for under application no. 30764, 30765 is used, together with the area and kind of culture in each 40-acre subdivision, and the location and names of all other works or streams which are crossed by or connected with said works are fully and correctly designated thereon.

Robert N. Caldwell
State Water Right Surveyor No. 468

Subscribed and sworn to before me this 27th day of September 1979.

Robyn L. Caldwell
Notary Public

ROBYN L. CALDWELL
Notary Public - State of Nevada
Humboldt County
My Commission expires Mar. 8, 1981

300.39 ac. 259.12

Scale 1" = 400'

400 0 400 800 1200 1600

30764 CERTIFICATE No. 9646 ISSUED 11/20/81
30765 CERTIFICATE No. 9647 ISSUED 11/20/81

FILED
OCT 3 1979
STATE ENGINEER'S OFFICE

REGISTERED LAND SURVEYOR - STATE OF NEVADA
ROBERT N. CALDWELL
9-26-79
4233

Desert Mountain Surveying Company
510 Melarkey Street
Winnemucca, Nevada 89445

Map
To Accompany Proof Of Beneficial Use
Under Application No. 30764, 30765
By Altamira Farms
From Underground

Lander County Nevada

86871 30765 30764