STATE OF NEVADA
COUNTY OF WASHOE S.S.

I, E.P. Osgood, Jr., being first duly sworn, depose and say that this map, consisting of 1 sheet has been correctly drawn to the designated scale from field notes of a survey made by me, or under my supervision and direction, on November 7, 1980; that it truly and correctly represents the proposed location and extent of the works used to divert water from underground sources in Humbolt County, by David J. and Thomas C. Cassinelli for irrigation use under application No. 30935. That the point of diversion, the location, size of the diverting channel, location and description of all measuring devices, the location and extent of lands owned or controlled by the applicant upon which water applied for under application no. 30935 is used, together with the area and kind of culture in each 40 Acre subdivision, and the location and names of all other works or streams which are crossed by or connected with said works are fully and correctly designated thereon.

E.P. Osgood Jr.
E.P. Osgood, Jr., State Water Rt. Surveyor No. 294

MARVIN HAMRICK
Notary Public - State of Nevada
Washoe County
My Commission expires May 8, 1987

Subscribed to and sworn to before me on this 2nd day of January, 1981

Marvin Hamrick
Notary Public

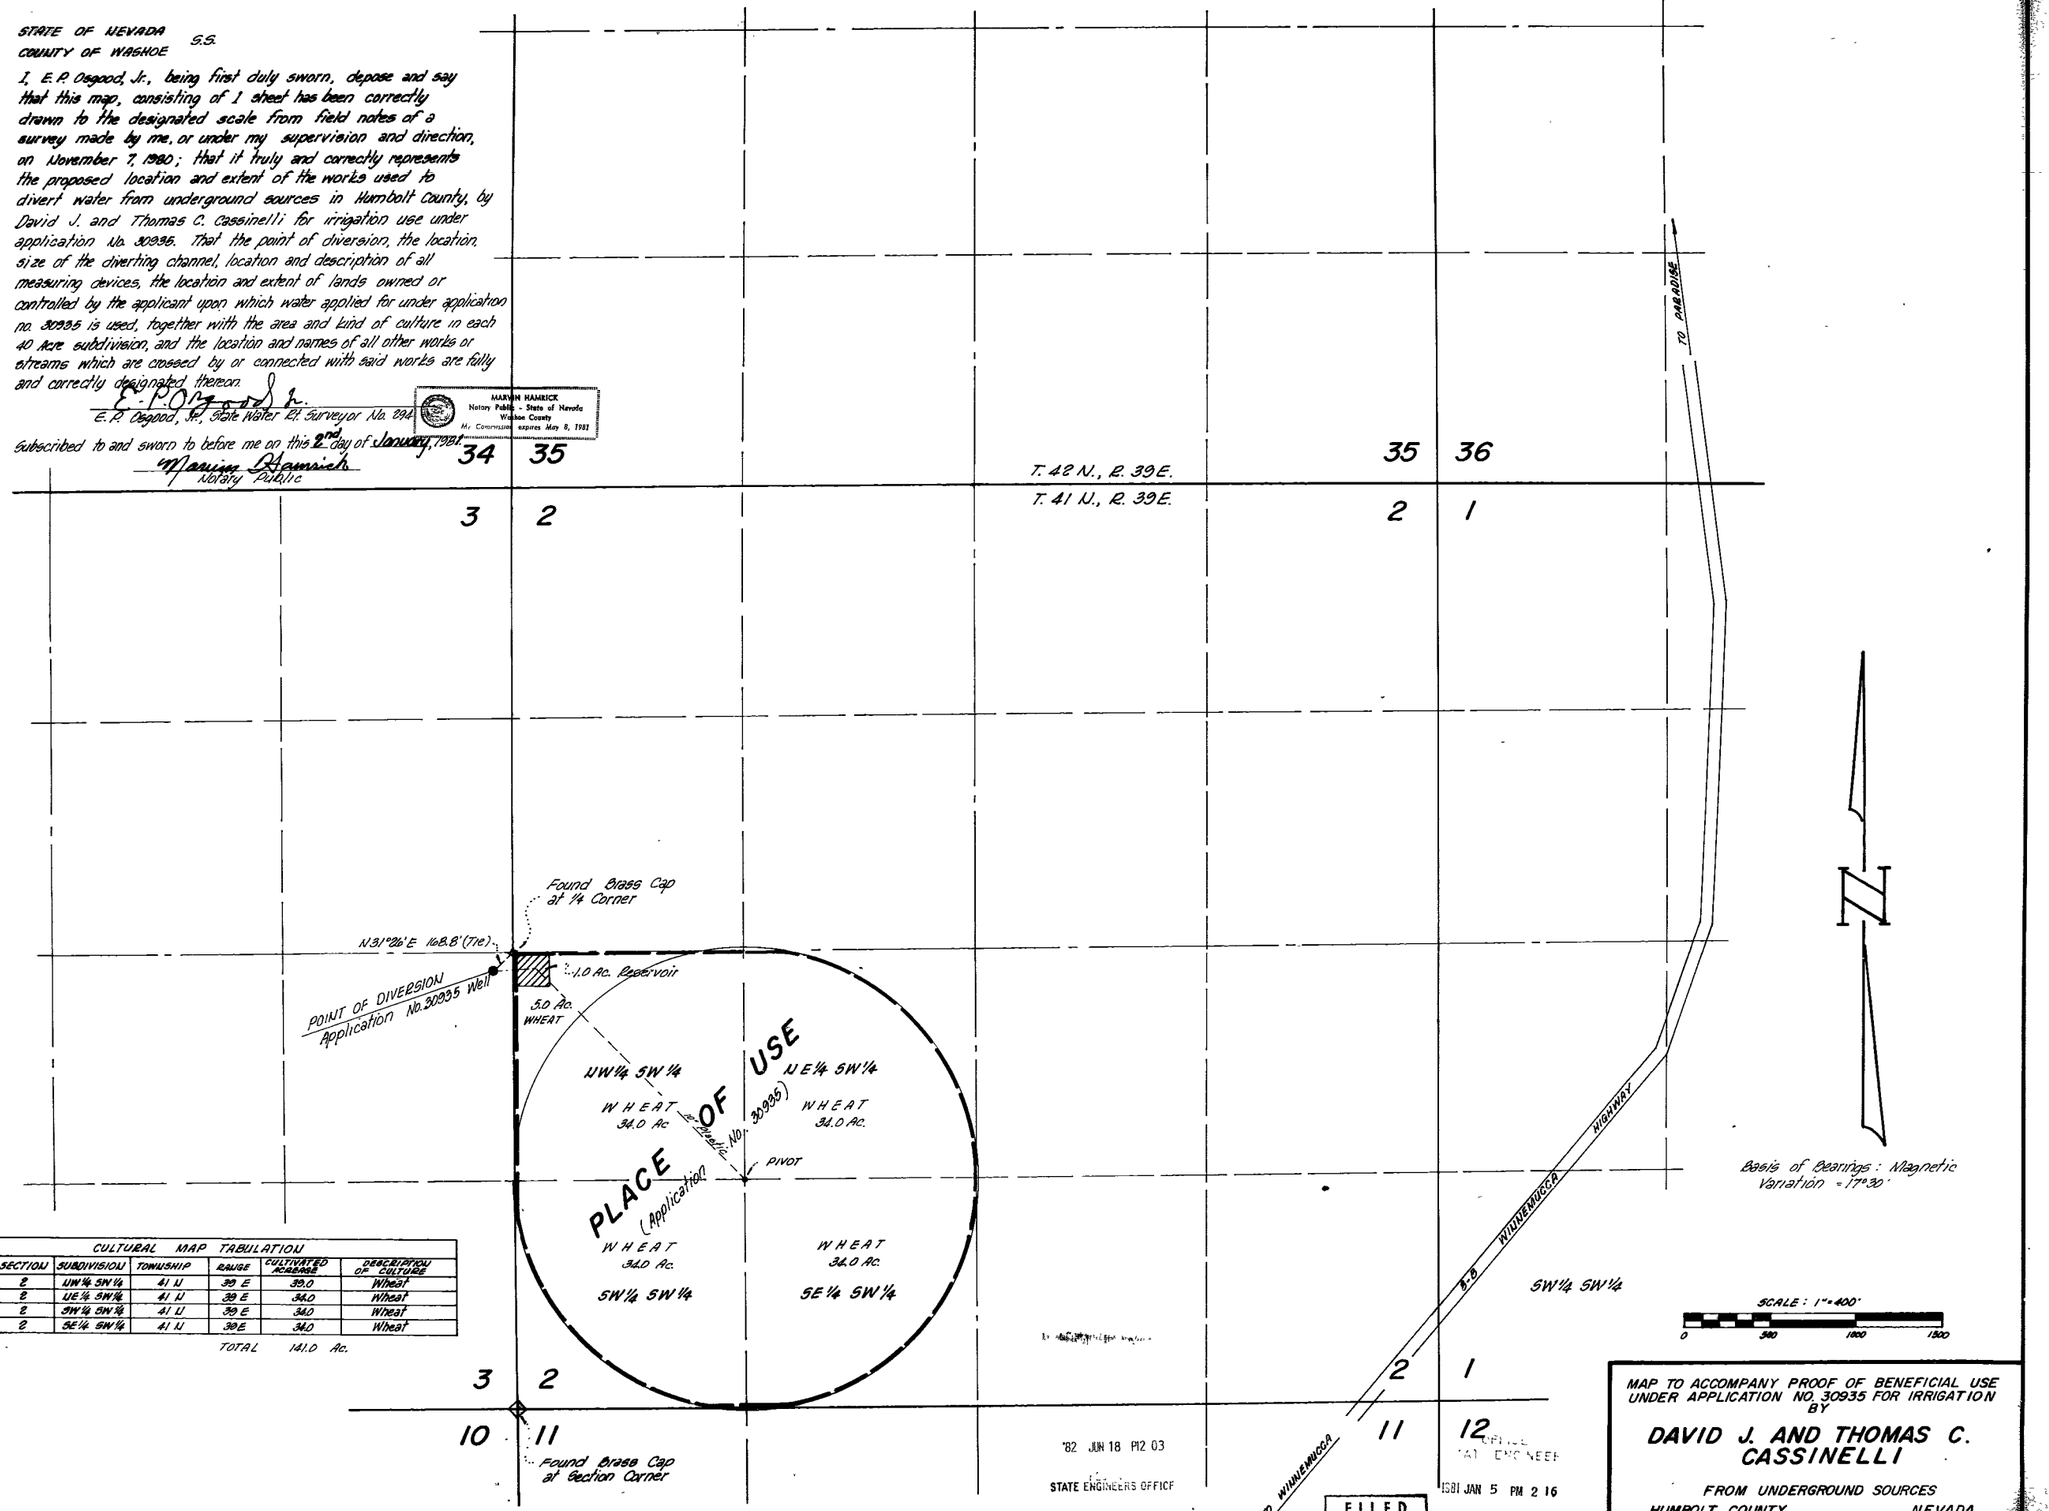

CULTURAL MAP TABULATION					
SECTION	SUBDIVISION	TOWNSHIP	RANGE	CULTIVATED ACREAGE	DESCRIPTION OF CULTURE
2	NW1/4 SW1/4	41 N	39 E	35.0	Wheat
2	NE1/4 SW1/4	41 N	39 E	34.0	Wheat
2	SW1/4 SW1/4	41 N	39 E	34.0	Wheat
2	SE1/4 SW1/4	41 N	39E	34.0	Wheat
			TOTAL	141.0 Ac.	

'82 JUN 18 P12 03
STATE ENGINEERS OFFICE

CERTIFICATE NO. 10316 ISSUED 6/24/82

FILED
JUN 18 1982
STATE ENGINEER'S OFFICE

'81 JAN 5 PM 2 16

MAP TO ACCOMPANY PROOF OF BENEFICIAL USE UNDER APPLICATION NO. 30935 FOR IRRIGATION BY

DAVID J. AND THOMAS C. CASSINELLI

FROM UNDERGROUND SOURCES
HUMBOLT COUNTY NEVADA
DECEMBER 1980

E.P. OSGOOD, JR., ST. WTR. RT. SUR. NO. 294

30935