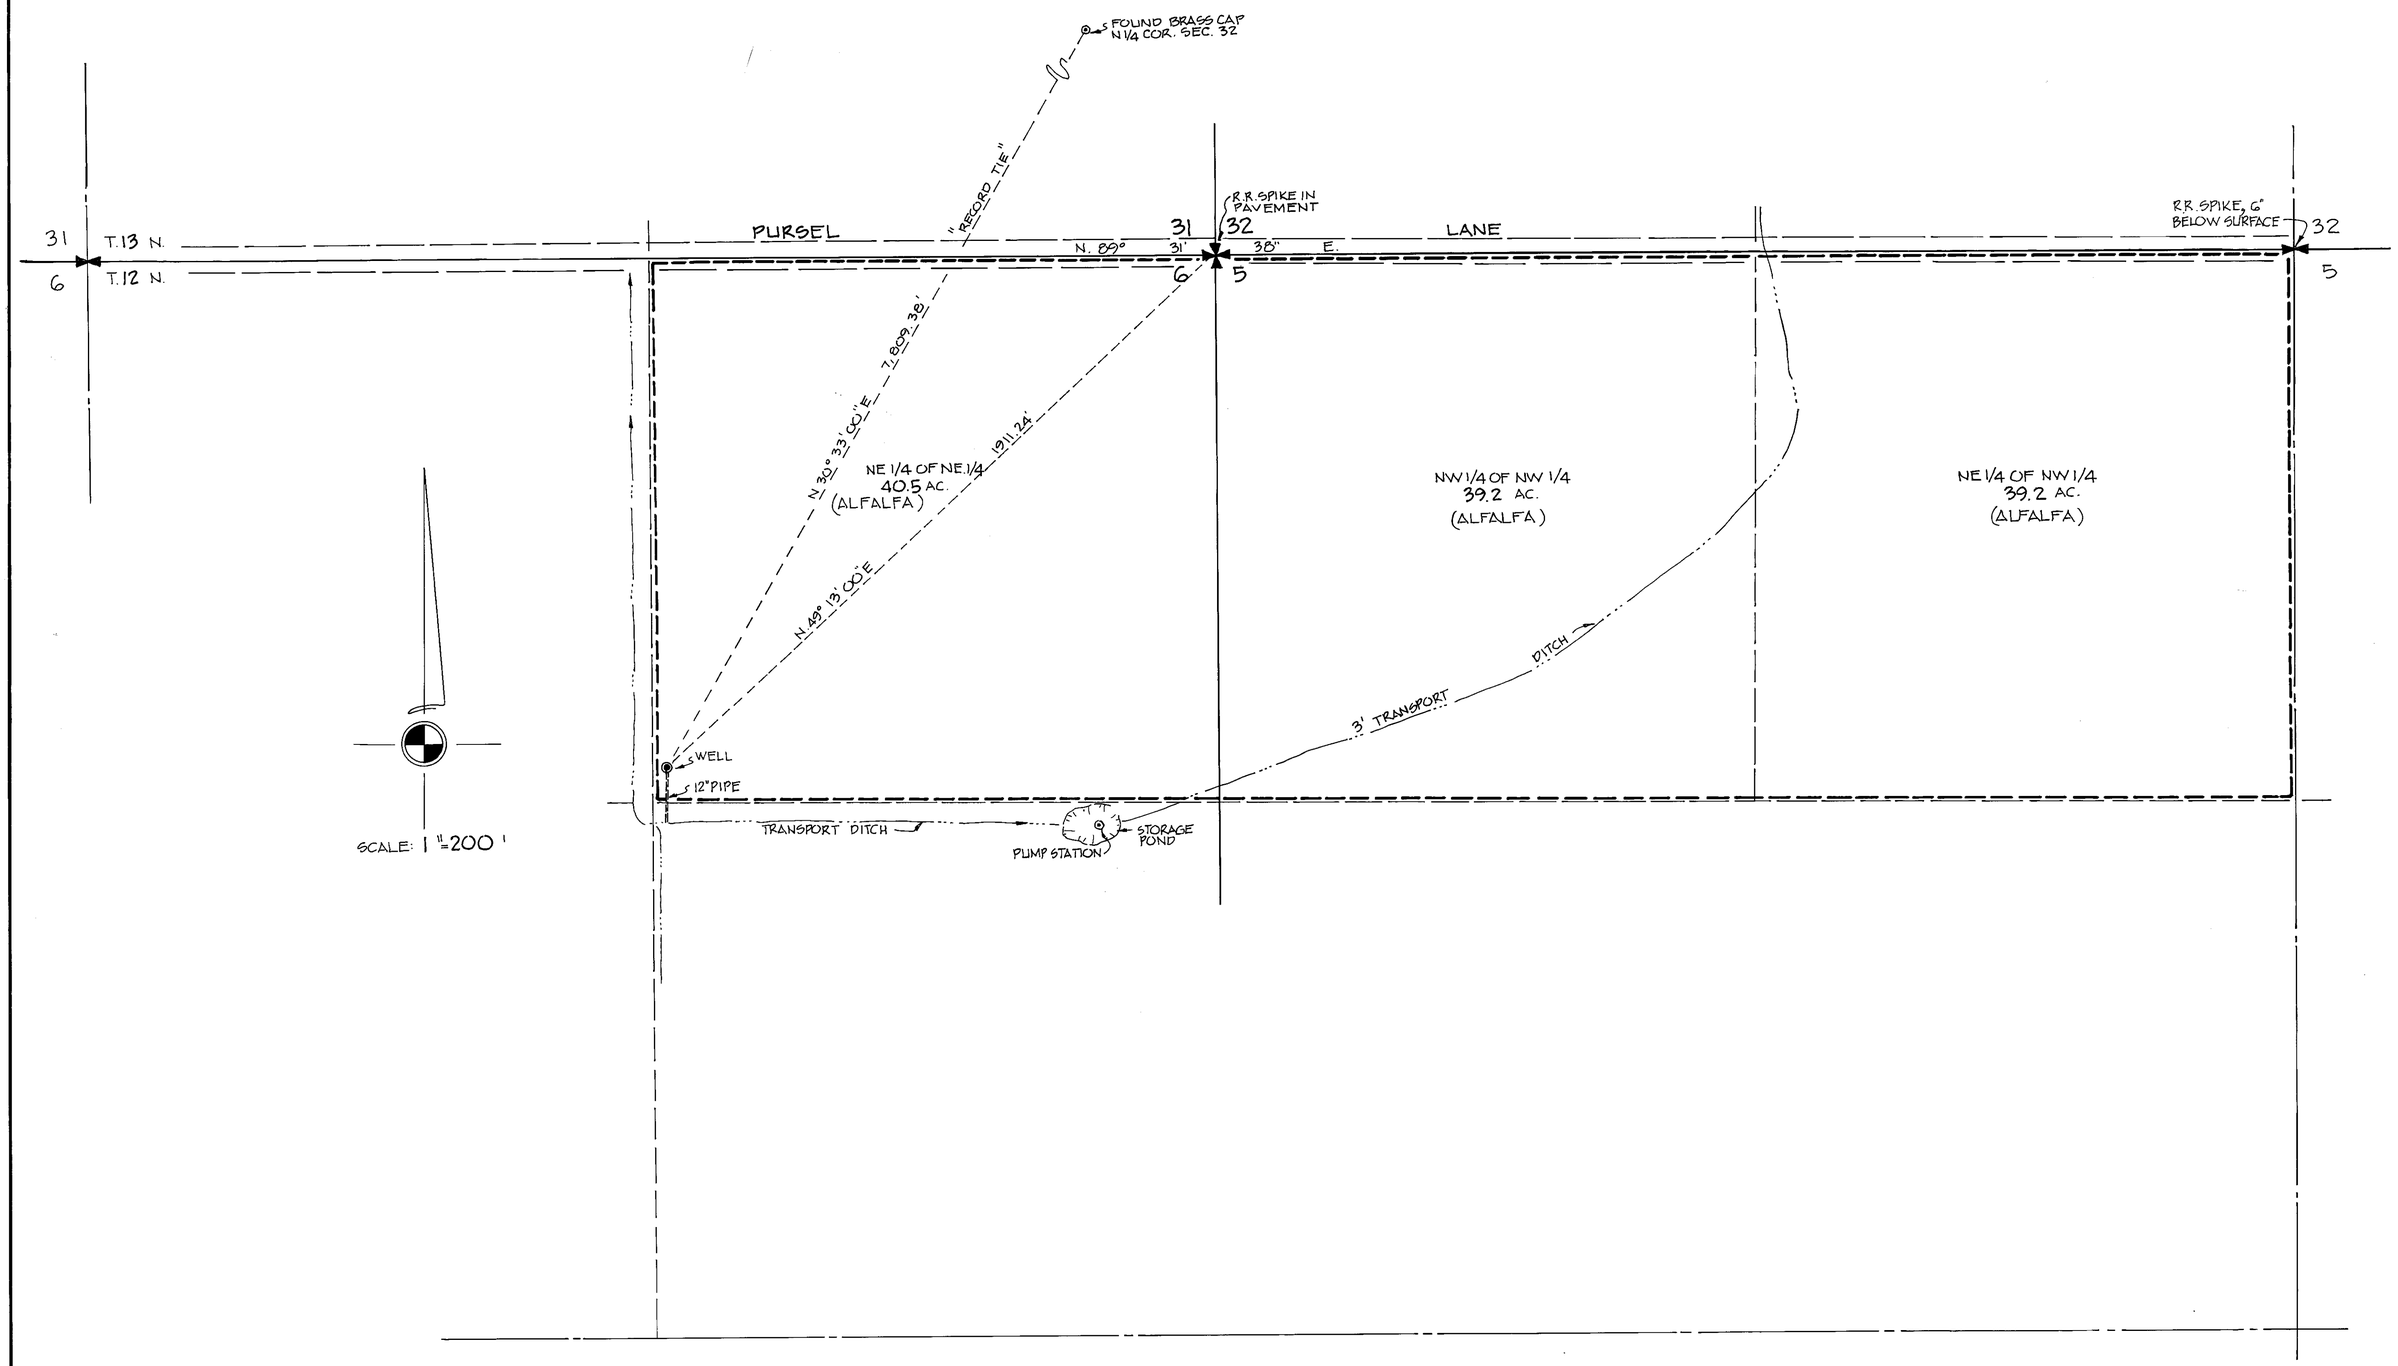

BASIS OF BEARING:
NORTH LINE OF T12N., R26E., M.D.B&M.
FROM G.L.O. PLAT, BEARING, N 89° 31' 38" E.

LEGEND:
--- SECTION CORNER
--- 1/4 CORNER
-- PLACE OF USE
-- WATER COURSE

SEC	SUB'D.	TOWNSHIP	RANGE	CULTIVATED ACRES	DESC OF CULTURE
5	NE1/4 OF NW1/4	2 N	26 E	39.2	ALFALFA
5	NW1/4 OF NW1/4	12 N	26 E	39.2	"
6	NE1/4 OF NE1/4	12 N	26 E	40.5	"

STATE OF NEVADA
COUNTY OF LYON } SS

I, GEORGE H. DENSON, BEING FIRST DULY SWORN, DO DEPOSE AND SAY THAT THIS MAP CONSISTING OF ONE SHEET, HAS BEEN CORRECTLY DRAWN TO THE DESIGNATED SCALE FROM FIELD NOTES OF A SURVEY MADE UNDER MY SUPERVISION BETWEEN THE 28TH DAY OF NOVEMBER AND THE 3RD DAY OF DECEMBER, 1980; THAT IT TRULY AND CORRECTLY REPRESENTS THE LOCATION AND EXTENT OF THE WORKS USED TO DIVERT WATER FROM AN UNDERGROUND SOURCE IN LYON COUNTY BY JOSEPH E. & MARGARET F. TIBBALS FOR IRRIGATION PURPOSES UNDER APPLICATION NO. 30992.

F: 12-24-80
FILED
1980
STATE ENGINEER'S OFFICE

George H. Denson
GEORGE H. DENSON, STATE WATER RIGHTS SURVEYOR NO. 455

SWORN AND SUBSCRIBED BEFORE ME THIS 15TH DAY OF DECEMBER, 1980, NOTARY PUBLIC IN AND FOR LYON COUNTY, NEVADA.

ROLAND L. ADAMS
Notary Public - State of Nevada
Lyon County
My Appointment Expires Aug. 29, 1982

NOTARY PUBLIC

MAP TO ACCOMPANY PROOF OF BENIFICIAL USE UNDER APPLICATION NO. 30992 FOR IRRIGATION PURPOSES BY:

JOSEPH E. & MARGARET F. TIBBALS
IN LYON COUNTY, NEVADA

GEORGE H. DENSON
P.O. BOX 528,
YERINGTON, NEVADA

DATE: 12-15-80
SHEET 1 OF 1

no. 30992 CERTIFICATE NO. 9832 ISSUED FEB 23 1982

71092 70230 70229 69815T/69814T

86302 86301 78248 72242 72241 71092 70230 70229 69815T 69814T 67907 67906 30992