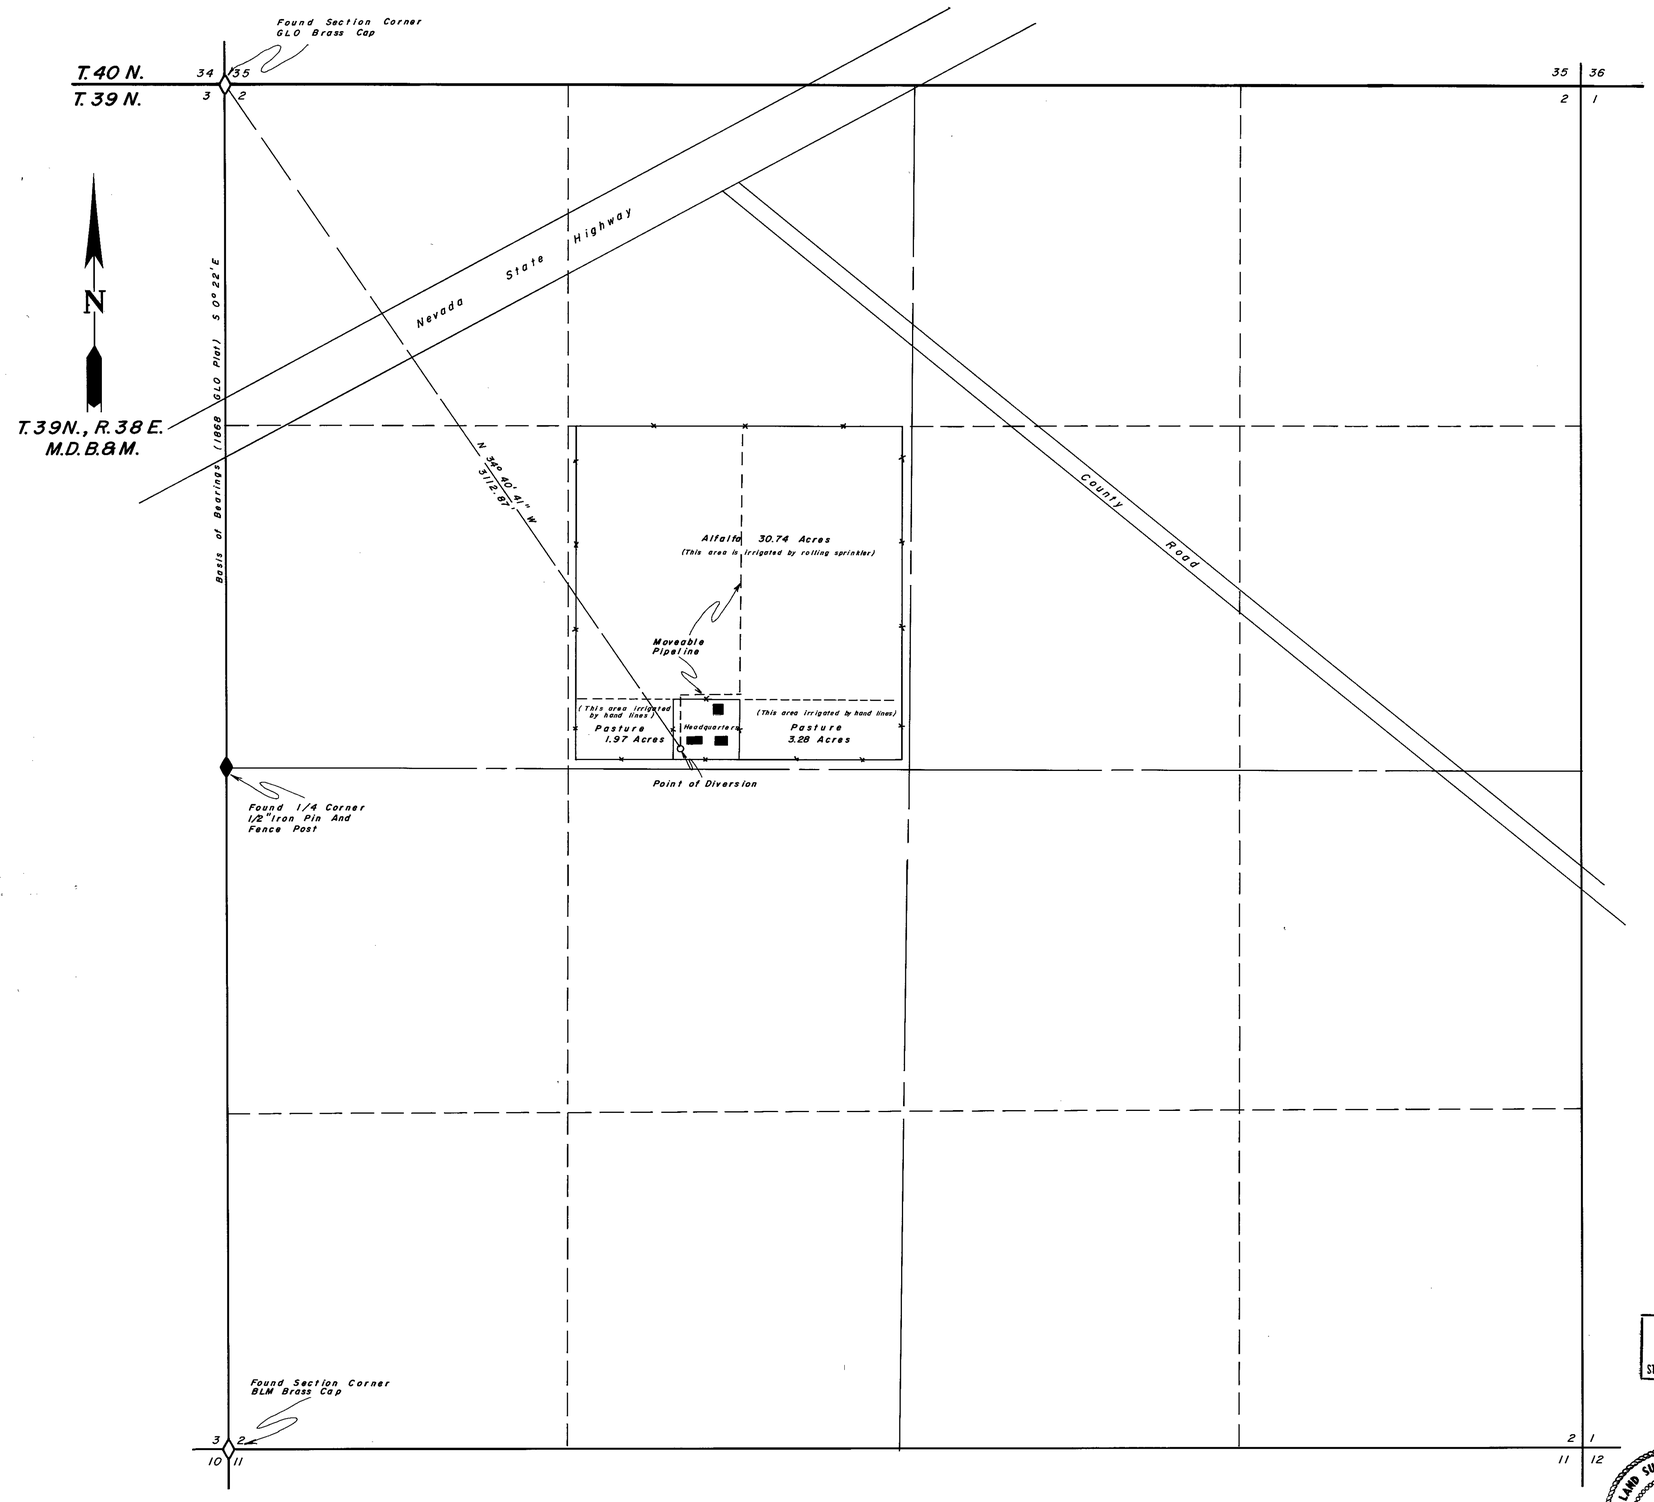

Cultural Map Tabulation Chart

Section	Subdivision	Township	Range	Acreage	Culture
2	SE 1/4 NW 1/4	39	38	30.74	Alfalfa
2	SE 1/4 NW 1/4	39	38	1.97	Pasture
2	SE 1/4 NW 1/4	39	38	3.28	Pasture
			Total	35.99	

State of Nevada
County of Humboldt } S.S.

I, Robert N. Caldwell, being first duly sworn, depose and say that this map, consisting of one sheets, numbered from 1 to 1, inclusive, has been correctly drawn to the designated scale from field notes of a survey made by me, (or under my supervision and direction) between the 4th day of March, and the 4th day of March, 1980; that it truly and correctly represents the location and extent of the works used to divert water from underground, in Humboldt County, by Bernard S. and Betty Jo Cannon for irrigation purposes under Application No. 30995. That the point of diversion, the location and size of the diverting channel, location and description of all measuring devices, the location and extent of lands owned or controlled by the applicant upon which water applied for under Application No. 30995 is used, together with the area and kind of culture in each 40-acre subdivision, and the location and names of all other works or streams which are crossed by or connected with said works are fully and correctly designated thereon.

Robert N. Caldwell
State Water Right Surveyor No 468

Subscribed and sworn to before me this 10th day of March, 1980.

Robyn Caldwell
Notary Public

ROBYN L. CALDWELL
Notary Public - State of Nevada
Humboldt County
My Commission expires Mar. 8, 1987

FILED
MAR 12 1980
STATE ENGINEER'S OFFICE

Scale 1" = 300'

300 0 300 600 900 1200

CERTIFICATE No. 9502 ISSUED 12/17/80

REGISTERED LAND SURVEYOR - STATE OF NEVADA
ROBERT N. CALDWELL
3/10/80
4233

OFFICE
STATE ENGINEER
1980 MAR 12 PM 1 39

Desert Mountain Surveying Company
510 Melarkey Street
Winnemucca, Nevada 89445

Map
To Accompany Proof Of Beneficial Use
Under Application No. 30995
For Bernard S. And Betty Jo Cannon
From Underground
For Irrigation And Domestic Purposes
Humboldt County Nevada

MONSEN ENG. • MC 195

80147T 80144T 30995