Section	Subdivision	Township	Range	Acreage	Culture
4	NW1/4 NW1/4	41 N	40 E	13.27	Meadow Hay
"	NE1/4 NW1/4	"	"	27.2	"
"	SW1/4 NW1/4	"	"	20.8	"
"	SE1/4 NW1/4	"	"	40	"
"	NW1/4 SW1/4	"	"	18.6	"
"	NE1/4 SW1/4	"	"	39.2	"
"	SW1/4 SW1/4	"	"	4.2	"
"	SE1/4 SW1/4	"	"	29.5	"
9	NE1/4 NW1/4	"	"	18.22	"

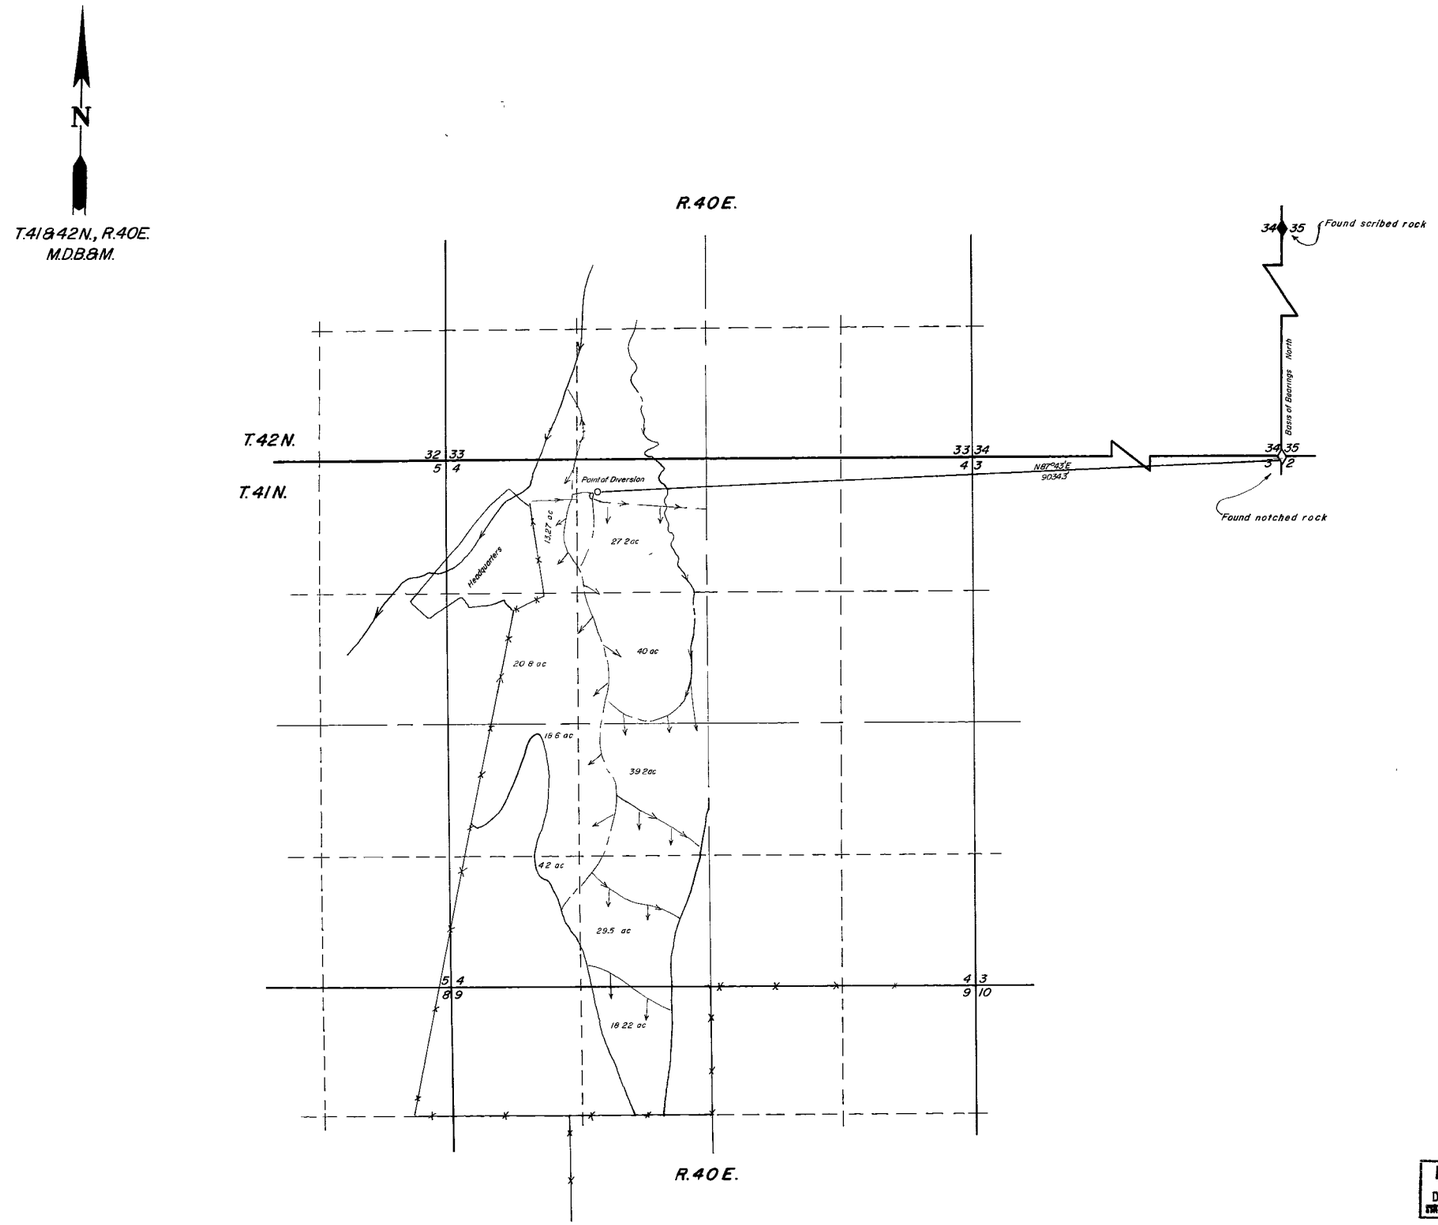

State of Nevada
County of Humboldt } S.S

I, Robert N Caldwell, being first duly sworn, depose and say that this map, consisting of 1 sheets, numbered from 1 to 1, inclusive, has been correctly drawn to the designated scale from field notes of a survey made by me, (or under my supervision and direction) between the 15 day of November, and the 16 day of November 1977, that it truly and correctly represents the location and extent of the works used to divert water from underground, in Humboldt County, by the William Stock Farming Company for irrigation purposes under application no. 31027, That the point of diversion, the location and size of the diverting channel, location and description of all measuring devices, the location and extent of lands owned or controlled by the applicant upon which water applied for under application no 31027 is used, together with the area and kind of culture in each 40-acre subdivision, and the location and names of all other works or streams which are crossed by or connected with said works are fully and correctly designated theiron.

Robert N. Caldwell
State Water Right Surveyor No. 468

Subscribed and sworn to before me this 1st day of December, 1977

Gladys L. Caldwell
Notary Public

Scale 1" = 700'

700 0 700 1400 2100 2800

FILED
DEC 7 1977
STATE ENGINEER'S OFFICE

CERTIFICATE No. 9367 amended
ISSUED 12-28-79

REGISTERED LAND SURVEYOR - STATE OF NEVADA
ROBERT N CALDWELL
4233

MAP
To Accompany Proof of Beneficial Use
Under Application No. 31027
For the William Stock Farming Company
From Underground in Humboldt County

Humboldt County

Desert - Mountain Surveying Company
510 Melarkey St. Winnemucca, Nevada
(702) 623-5340

31027