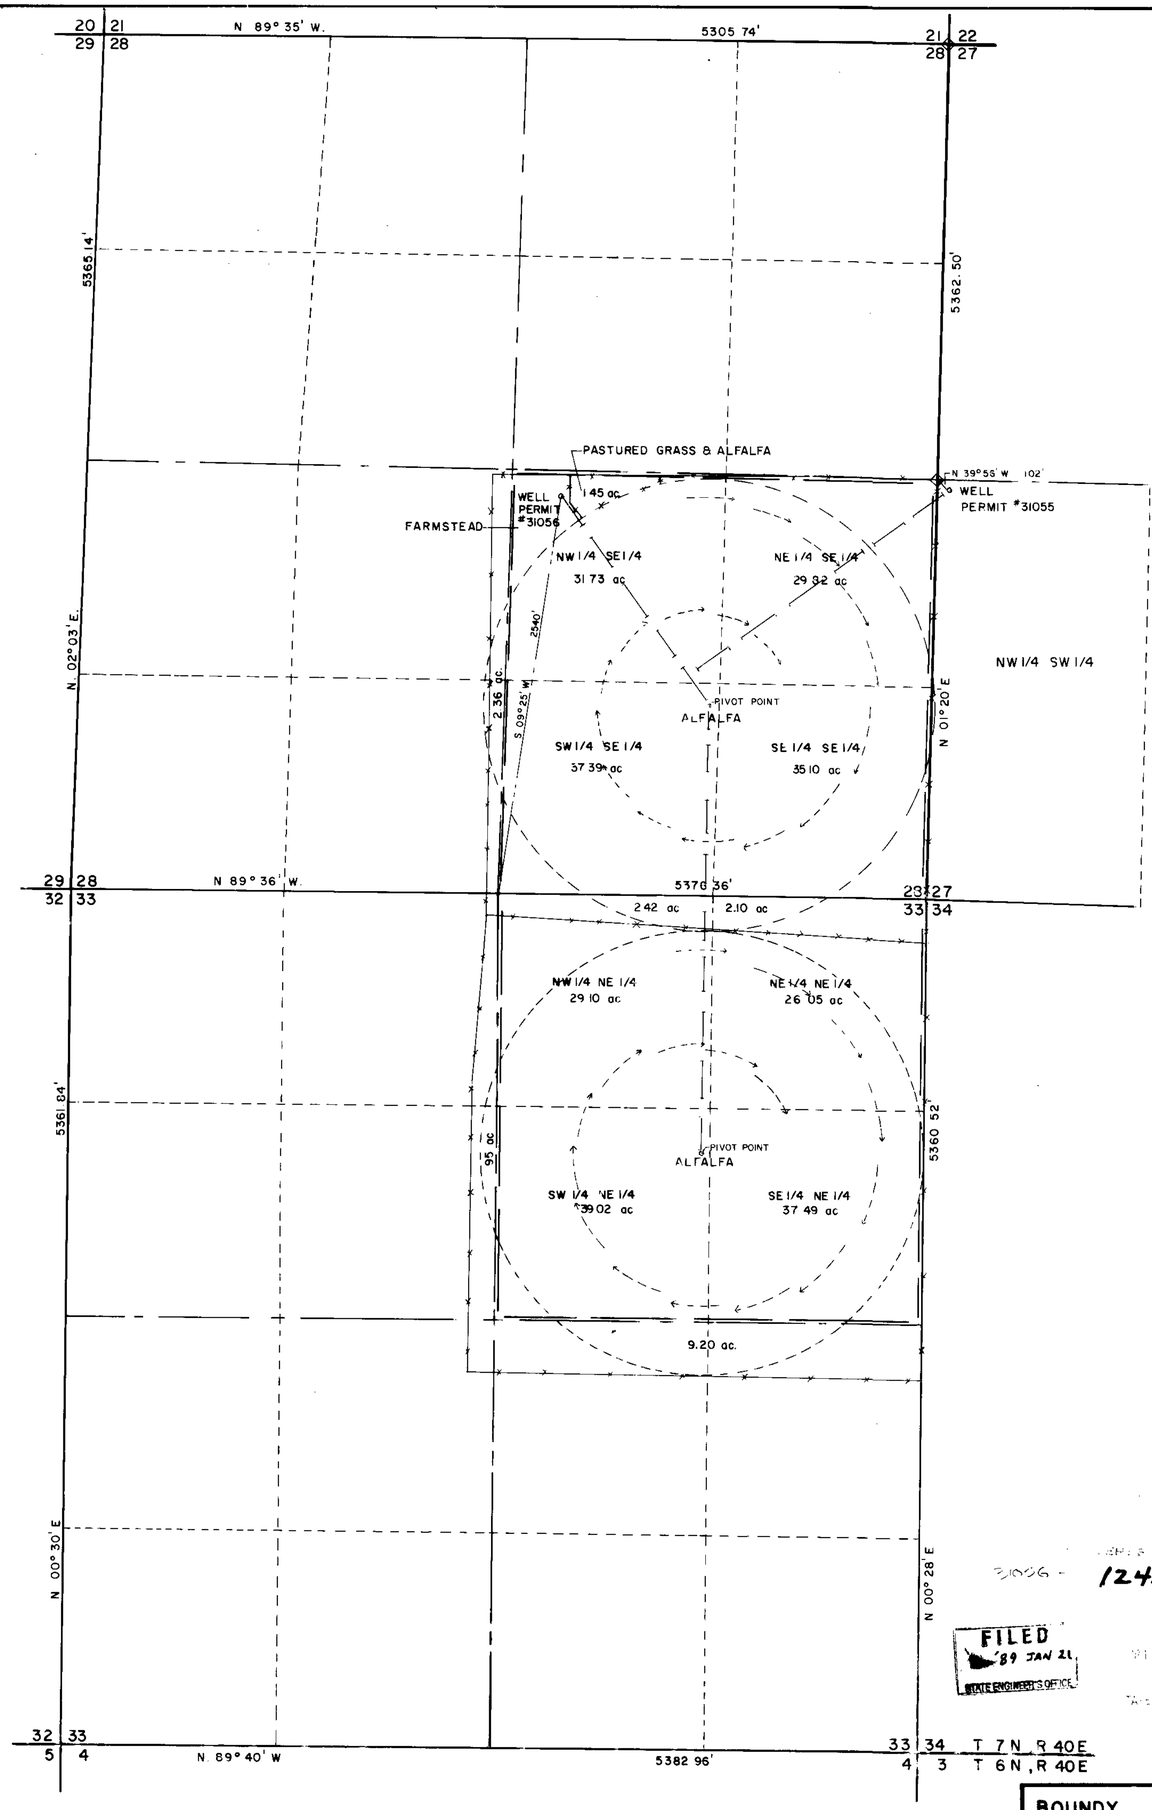


Cultural Map Tabulation

| Section | Sub-division | Town-ship | Range | Cultivated acreage | Description of culture | Date of first culture |
|---|---|---|---|---|---|---|
| 28 | NW 4 SE 4 | 7 N. | 40 E. | 1 45 | PASTURE | |
| 28 | NW 4 SE 4 | 7 N. | 40 E. | 31.73 | ALFALFA | |
| 28 | NE 4 SE 4 | 7 N. | 40 E | 29.82 | ALFALFA | |
| 28 | SW 4 SE 4 | 7 N. | 40 E. | 37.39 | ALFALFA | |
| 28 | SE 4 SE 4 | 7 N. | 40 E. | 35.10 | ALFALFA | |
| 33 | NW 4 NE 4 | 7 N. | 40 E. | 31.52 | ALFALFA | |
| 33 | NE 4 NE 4 | 7 N. | 40 E. | 28 15 | ALFALFA | |
| 33 | SW 4 NE 4 | 7 N. | 40 E. | 39 02 | ALFALFA | |
| 33 | SE 4 NE 4 | 7 N. | 40 E. | 37 49 | ALFALFA | |
| | | | | | | |
| TOTAL | | | | 271.67 | | |

N

1" = 500'

STATE OF NEVADA
COUNTY OF NYE } SS.

I Wallace T. Boundy, BEING FIRST DULY SWORN DEPOSE AND SAY THAT THIS MAP CONSISTING OF ONE SHEET, HAS BEEN CORRECTLY DRAWN TO THE DESIGNATED SCALE FROM FIELD NOTES OF A SURVEY MADE ON Oct 22, 1984, THAT IT, TRULY AND CORRECTLY REPRESENTS THE PROPOSED LOCATION AND EXTENT OF THE WORKS TO DIVERT WATER FROM Underground Source, IN Nye COUNTY, NEVADA, BY Artell Aslett, FOR Irrigation PURPOSES. THAT THE POINT OF DIVERSION, THE APPROXIMATE LOCATION AND SIZE OF THE DIVERTING CHANNEL, ALL RESERVOIRS OR BASINS, THE LOCATION AND NAMES OF ALL OTHER WORKS, WHICH WILL CROSS OR CONNECT WITH PROPOSED WORKS, AND THE BOUNDARIES OF ALL LANDS SHOWING THE AREAS PROPOSED TO BE IRRIGATED, ARE FULLY AND CORRECTLY DESIGNATED THEREON.

Wallace T. Boundy
STATE WATER RIGHT SURVEYOR
#584

Subscribed and sworn to, before me this 2nd day of Nov. 1984

Ruth E. Kelley
NOTARY PUBLIC IN AND FOR NYE COUNTY, NEVADA
Commission Expires:
June 5 1986

## BASIS OF BEARINGS

E 1/4 AND THE NE CORNER OF SECTION 28
AS N. 01°20'E. AS PER B L M PLAT
OCTOBER 12, 1962

## LEGEND

- FOUND CORNER STANDARD PIPE WITH BRASS CAP 6" OUT OF GROUND PROPERLY LABELED, 1959
- SET IRON PIN, R.L.S. 2518
- PLACE OF USE
- CULTURE AREA ALFALFA
- UNDERGROUND 10" PIPELINE

SCALE 1" = 500'
0 100 300 500 1000 1500

31056 - 12450 06/18/90

FILED
'89 JAN 21
STATE ENGINEER'S OFFICE

31056

MAP TO ACCOMPANY PROOF OF BENEFICIAL USE UNDER APPLICATION #31055 & 31056

FOR: IRRIGATION PURPOSES FROM AN UNDERGROUND SOURCE

IN: SE 1/4 OF SECTION 28 AND THE NE 1/4 OF SECTION 33, T. 7 N, R. 40 E, M.D.B.&M., NYE COUNTY, NEVADA

BY: ARTELL ASLETT
BOX AA
KIMBERLY, IDAHO 83341

BOUNDY LAND SURVEYING
TONOPAH NEVADA

DJN

69522 31056