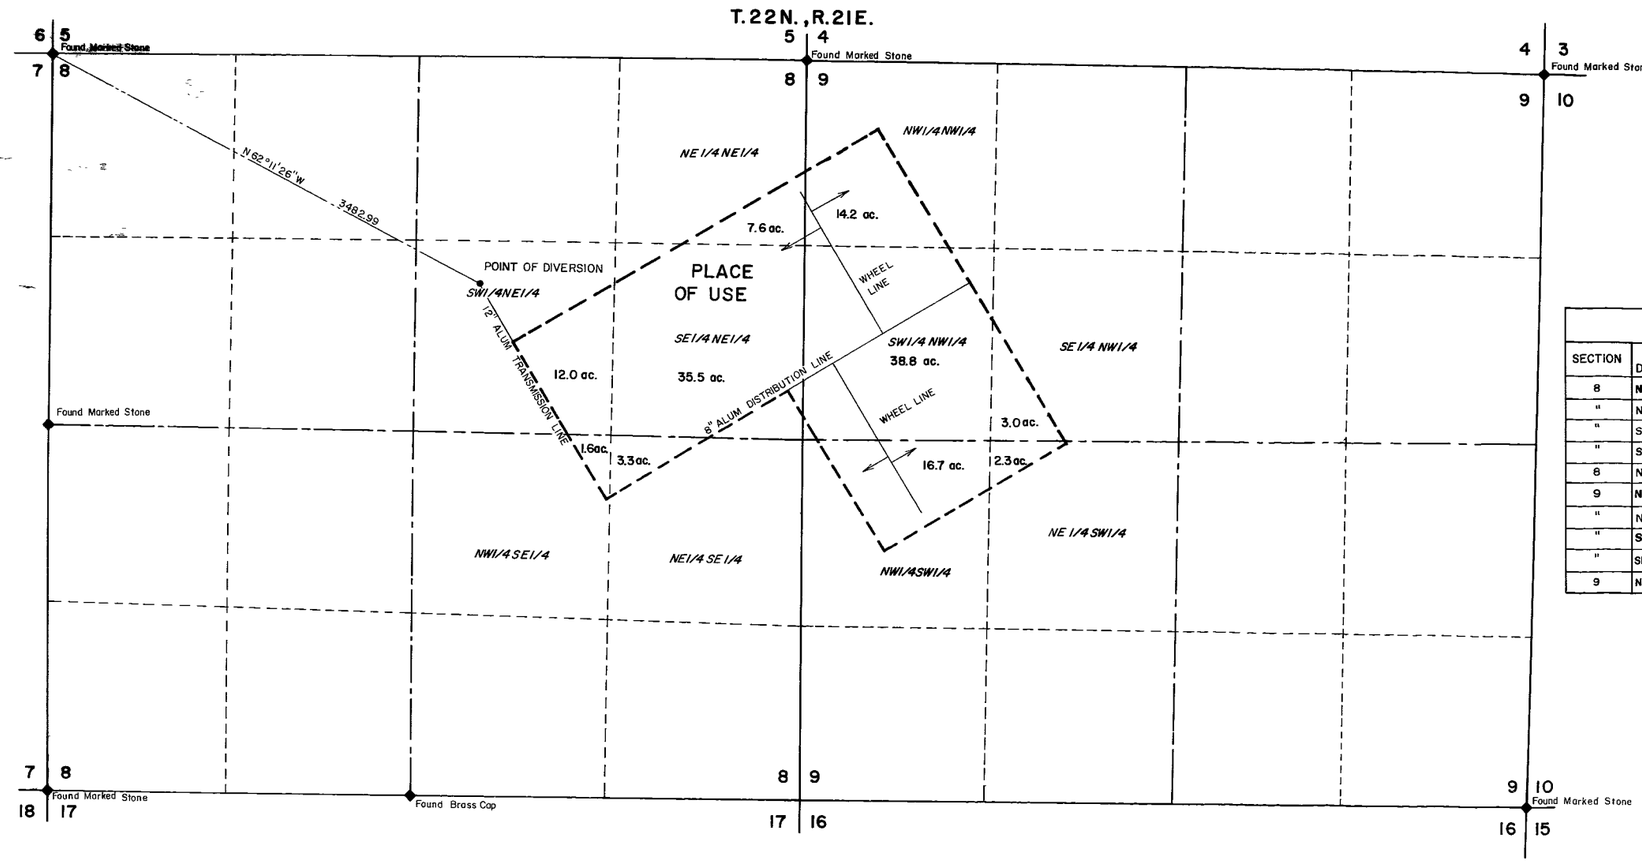

CULTURAL TABULATION

SECTION	SUB-DIVISION	TOWN-SHIP	RANGE	CULTIVATED ACREAGE	DESC. OF CULTURE
8	NE1/4SE1/4	T. 22 N.	R.21 E.	3.3	POTATOES
"	NW1/4SE1/4	"	"	1.6	"
"	SW1/4NE1/4	"	"	12.0	"
"	SE1/4NE1/4	"	"	35.5	"
8	NE1/4NE1/4	"	"	7.6	"
9	NW1/4SW1/4	"	"	16.7	"
"	NE1/4SW1/4	"	"	2.3	"
"	SW1/4NW1/4	"	"	38.8	"
"	SE1/4NW1/4	"	"	3.0	"
9	NW1/4NW1/4	T.22N.	R.21E	14.2	POTATOES

NOTARY CERTIFICATE

SUBSCRIBED AND SWORN TO BEFORE ME THIS 23RD DAY OF DECEMBER 1980. NOTARY PUBLIC IN AND FOR THE COUNTY OF WASHOE, STATE OF NEVADA.

JANE QUATTLEBAUM
NOTARY PUBLIC - NEVADA
WASHOE COUNTY

Jane Quattlebaum
NOTARY PUBLIC
My Commission Expires 8-30-83

SURVEYOR'S CERTIFICATE

STATE OF NEVADA
COUNTY OF WASHOE } S.S.

I, REECE C. HARPER, BEING FIRST DULY SWORN, DEPOSE AND SAY THAT THIS MAP CONSISTING OF (1) SHEET HAS BEEN CORRECTLY DRAWN TO THE DESIGNATED SCALE FROM FIELD NOTES OF A SURVEY MADE UNDER MY SUPERVISION AND DIRECTION, DURING SEPTEMBER 1980, THAT IT TRULY AND CORRECTLY REPRESENTS THE PROPOSED LOCATION AND EXTENT OF THE WORKS USED TO DIVERT WATER FROM AN UNDERGROUND SOURCE IN WASHOE COUNTY, BY P.V. FARMS FOR IRRIGATION PURPOSES UNDER APPLICATION NO. 31065. THAT THE POINT OF DIVERSION, THE LOCATION, SIZE OF THE DIVERTING CHANNEL, LOCATION AND DESCRIPTION OF ALL MEASURING DEVICES, THE LOCATION AND EXTENT OF LANDS OWNED OR CONTROLLED BY THE APPLICANT UPON WHICH WATER APPLICATION NO. 31065 IS USED, TOGETHER WITH THE AREA AND KIND OF CULTURE IN EACH 40-ACRE SUBDIVISION, AND THE LOCATION AND NAMES OF ALL OTHER WORKS OR STREAMS WHICH ARE CROSSED BY OR CONNECTED WITH SAID WORKS ARE FULLY AND CORRECTLY DESIGNATED THEREON.

Reece C. Harper
STATE WATER RIGHT SURVEYOR
CERTIFICATE NO. 493

REGISTERED LAND SURVEYOR - STATE OF NEVADA
REECE C. HARPER
No. 4932

CERTIFICATE NO. 1054 ISSUED 12/29/82

FILED
DEC 24 1980
STATE ENGINEER'S OFFICE

OFFICE
STATE ENGINEER
1980 DEC 24 PM 12:20

0 500 1000 1500
SCALE 1" = 500'

BASIS OF BEARING- U.S.C.& G.S.
STATIONS JUNTION HOUSE TO MONTE- N52° 09' 01" E

MAP

TO ACCOMPANY PROOF OF BENEFICAL USE
APPLICATION NO. 31065
FOR IRRIGATION USE
BY P.V. FARMS
FROM AN UNDERGROUND SOURCE

PREPARED BY: TRICO DEVELOPMENT

31065