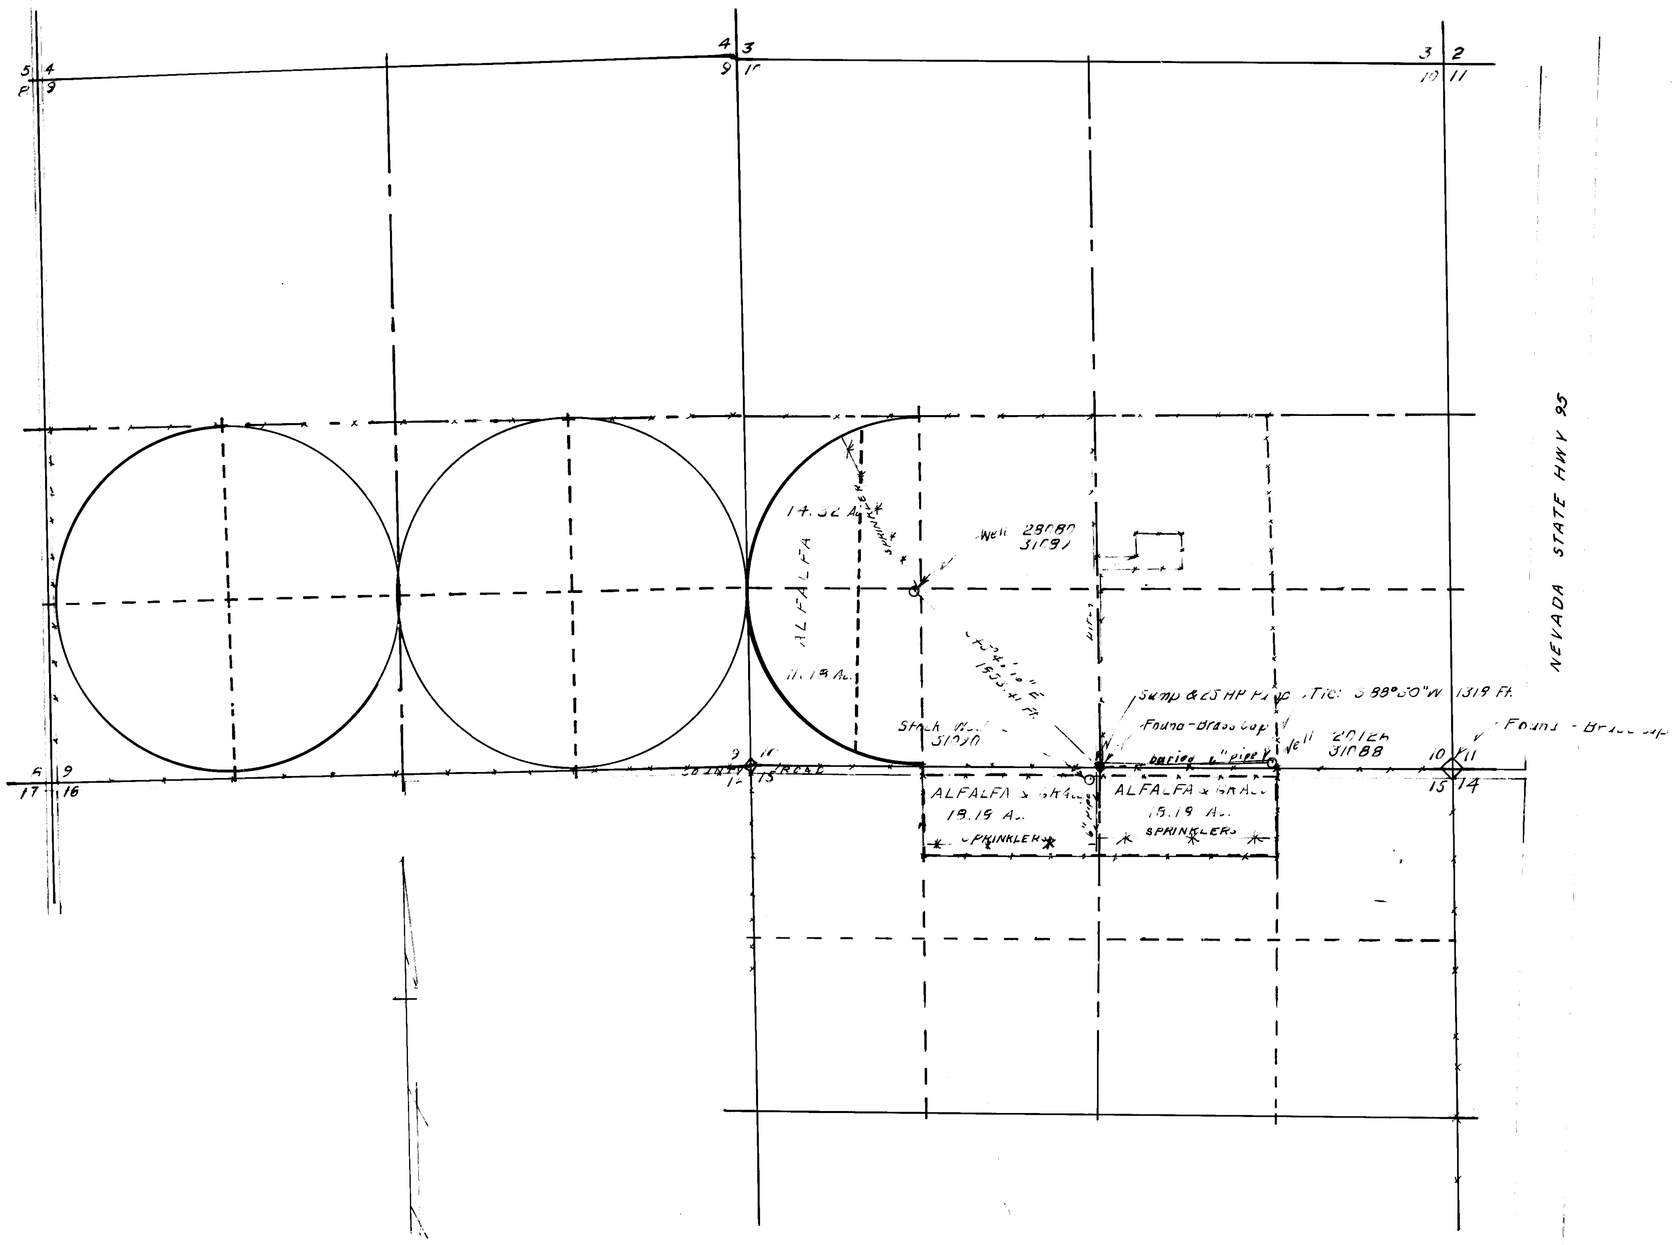


T. 42 N., R. 37 E., M.D.B.&M.
Basis of Bearings - Dependent Resurvey

| | Section | Subdivision | Township | Range | Acres | Cult[redacted] |
|---|---|---|---|---|---|---|
| 31089 | 10 | NW¼SW¼ | 42N. | 37E. | 14.32 | Alfalfa |
| | " | SW¼SW¼ | " | " | 11.18 | " |
| | | Total | | | 25.50 | |
| 31088 | 10 | N½NE¼NW¼ | 42 | 37 | 18.18 | Alfalfa & Grass |
| | " | N½NW¼NE¼ | " | " | 18.18 | " " |
| | | Total | | | 35.36 | |

STATE OF NEVADA
COUNTY OF HUMBOLDT } S.S.

I, J R Caldwell, being first duly sworn, depose and say that this map, consisting of 1 sheets, has been correctly drawn to the designated scale from field notes of a survey made by me (or under my supervision and direction) [illegible]; that it truly and correctly represents the location and extent of the works used to divert water from Underground in Humboldt County by Woodrow Eriksen for [illegible] purposes under Application No 31088 & 31089. That the point of diversion, the location, size of the diverting channel, location and description of all measuring devices, location and extent of lands owned or controlled by the applicant upon which water applied for under Application No. 31088 & 31089 is used, together with the area and kind of culture in each 40-acre subdivision, and the location and names of all other works or streams which are crossed by or connected with said works are fully and correctly designated thereon.

J. R. CALDWELL
State Water Right Surveyor No. 276

ROBERT JACKSON
Notary Public State of Nevada
Appointment Expires May 15, 1983

Subscribed and sworn to before me this 10th day of March, 1980

[illegible]

Scale 1" = [illegible]

31088 CERTIFICATE NO. 12540 ISSUED 10-3-90

31089 CERTIFICATE NO. 12541 ISSUED 10-3-90

MAR 11 PM 2 24

# MAP TO ACCOMPANY PROOF OF BENEFICIAL USE

APPLICATION NO. 31088 & 31089
BY WOODROW ERIKSEN
FROM UNDERGROUND
IN HUMBOLDT COUNTY, NEVADA

31089 31088