CULTURAL MAP TABULATIONS						
SECTION	SUB-DIVISION	TOWNSHIP	RANGE	CULTIVATED ACREAGE	DESCRIPTION OF CULTURE	DATE OF FIRST CULTURE
6	SE¼-SE¼	19N	27E	3.88 Ac.	ALFALFA	
6	SE¼-SE¼	19N	27E	.45 AC.	CANTALOUPE	
6	SE¼-SE¼	19N	27E	0.74 Ac.	PASTURE GRASS	
6	SE¼-SE¼	19N	27E	0.85	CANTALOUPE	
6	SE¼-SE¼	19N	27E	0.33 Ac.	SWEET CORN	
6	SE¼-SE¼	19N	27E	0.16 Ac.	ORCHARD & GARDEN	
6	SE¼-SE¼	19N	27E	0.16 Ac.	LAWN & LANDSCAPING	
6	SE¼-SE¼	19N	27E	2.20 AC.	COMMON RYE GRASS	
6	SE¼-SE¼	19N	27E	0.68 AC.	PASTURE GRASS	

MAP TO ACCOMPANY PROOF OF BENEFICIAL USE UNDER PERMIT NO. 31187 FOR IRRIGATION & DOMESTIC USE.

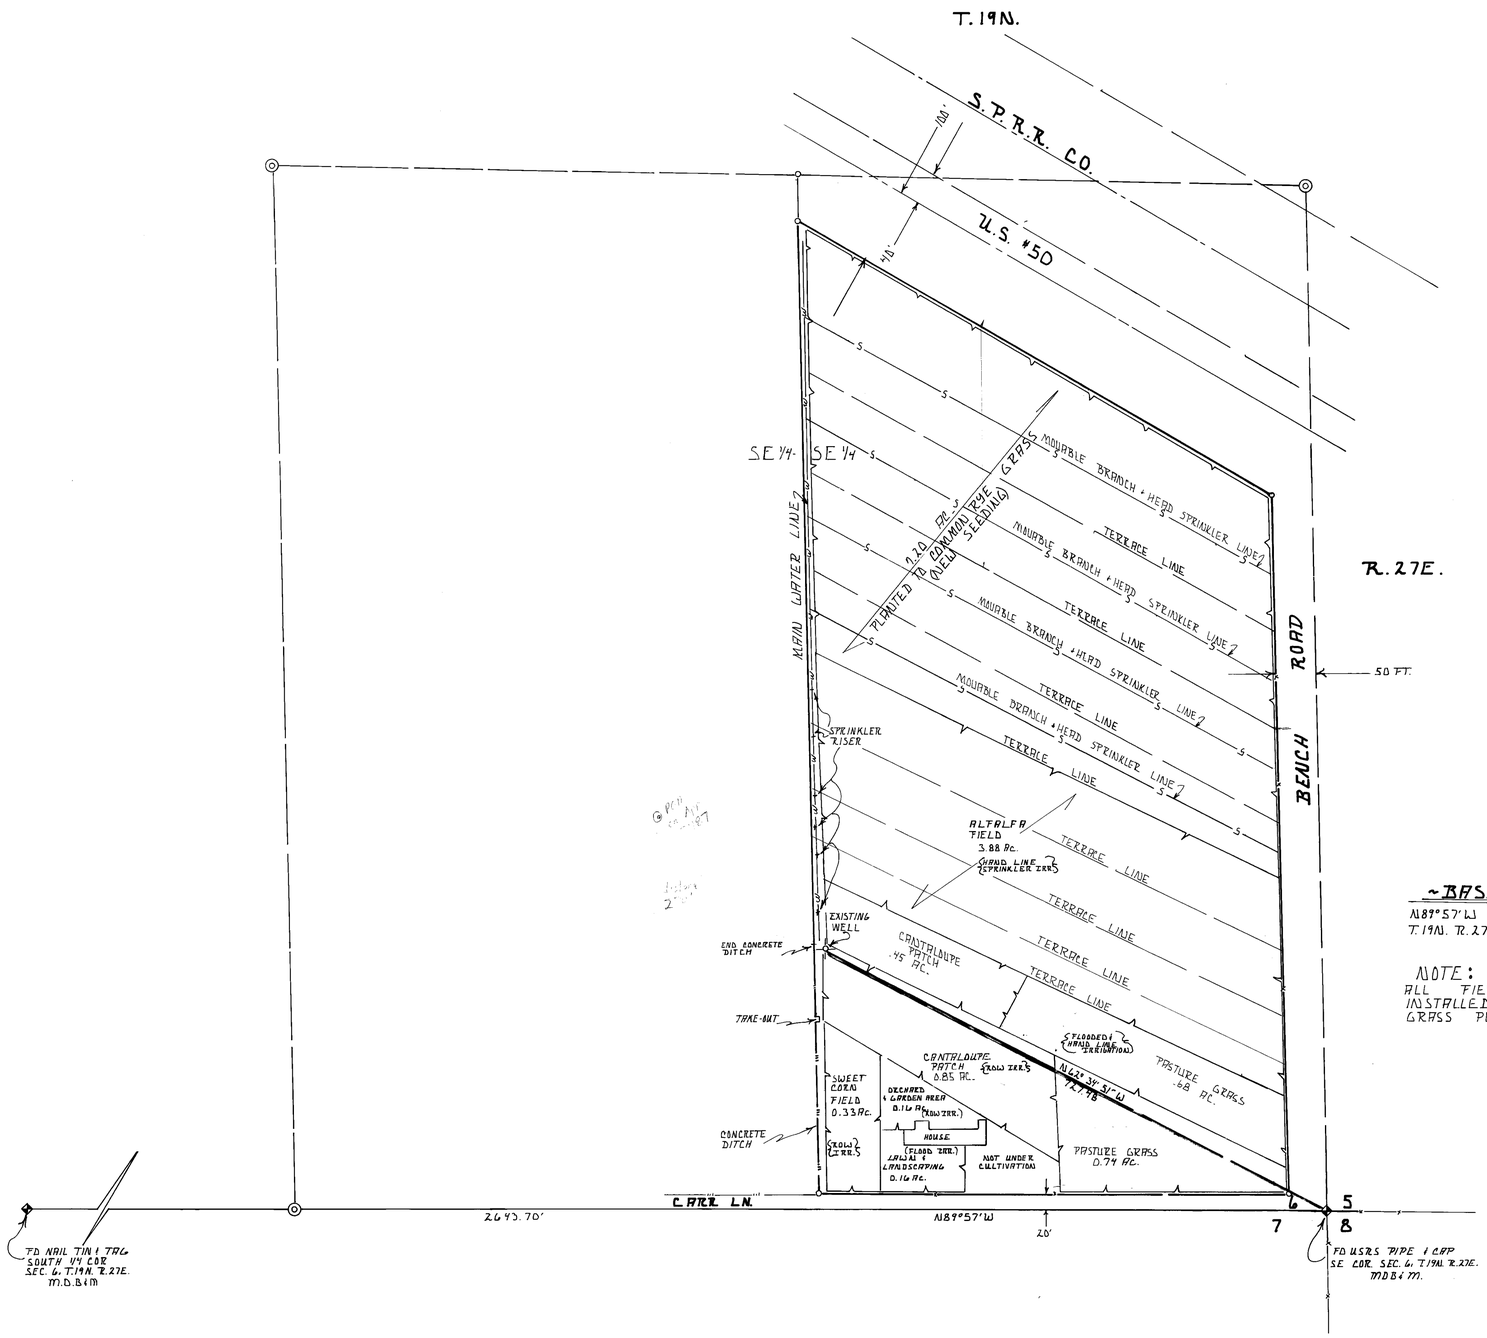

STATE OF NEVADA }
COUNTY OF CHURCHILL } SS

I, LOWELL D. EMERY, BEING FIRST DULY SWORN, DEPOSE AND SAY THAT THIS MAP CONSISTING OF ONE SHEET HAS BEEN CORRECTLY DRAWN TO THE DESIGNATED SCALE FROM FIELD NOTES OF A SURVEY MADE BY ME BETWEEN THE 25TH AND 28TH DAYS OF July, 1981, THAT IT TRULY AND CORRECTLY REPRESENTS THE LOCATION AND EXTENT OF THE WORKS USED TO DIVERT WATER FROM AN UNDERGROUND SOURCE IN CHURCHILL COUNTY BY

T. DONALD & HELEN INGLIS
APPLICANT

FOR IRRIGATION AND DOMESTIC PURPOSES UNDER PERMIT NO. 31187 - THAT THE POINT OF DIVERSION THE LOCATION SIZE, AND GRADES OF THE DIVERTING CHANNEL LOCATION AND DESCRIPTION OF ALL MEASURING DEVICES THE LOCATION AND EXTENT OF LANDS OWNED OR CONTROLLED BY THE APPLICANT UPON WHICH WATER APPLIED FOR UNDER PERMIT NO 31187 IS USED TOGETHER WITH THE AREA AND KIND OF CULTURE. IN THE 40 Ac. SUBDIVISION AND THE LOCATION AND NAME OF ALL OTHER WORKS OR STREAMS WHICH ARE CROSSED BY OR CONNECTED WITH SAID WORKS ARE FULLY AND CORRECTLY DESIGNATED THEREIN.

Lowell D. Emery
LOWELL D. EMERY S.W.R.S. 536 - R.L.S. 1251

REGISTERED LAND SURVEYOR - STATE OF NEVADA
LOWELL D EMERY
1251

SUBSCRIBED AND SWORN TO BEFORE ME THIS 12TH DAY OF August, 1981. NOTARY PUBLIC IN AND FOR CHURCHILL COUNTY, NEVADA

GARRY A. FITZPATRICK
Notary Public - State of Nevada
Churchill County
My Appt. Exp. Sept. 30, 1982

Garry A. Fitzpatrick
NOTARY PUBLIC

~BASIS OF BEARING~

N89°57'W ON THE SOUTH LINE SEC. 6 T.19N. R.27E. MDB&M.

NOTE: 14.45 Ac. BEING IRRIGATED. ALL FIELDS TERRACED AND SPRINKLER'S ARE INSTALLED AND OPERATING, COMMON RYE GRASS PLANTED BUT NOT UP AS PER 8-10-82.

~SCALE~ 1" = 100 FT.

0 100' 200' 300' 400' 500' 600'

FILED
AUG 2 '83

CERTIFICATE 10707 ISSUED 6/23/83

MAP TO ACCOMPANY PROOF OF BENEFICIAL USE UNDER PERMIT NO. 31187 FOR IRRIGATION & DOMESTIC USE.

BY: T. DONALD & HELEN INGLIS

FROM: AN UNDERGROUND SOURCE

SURVEYED BY ~ LOWELL D. EMERY S.W.R.S. 536 - R.L.S. 1251

DRAWN BY ~ D.R. LUFT - JULY 31, 1981

72229T 66422 31187