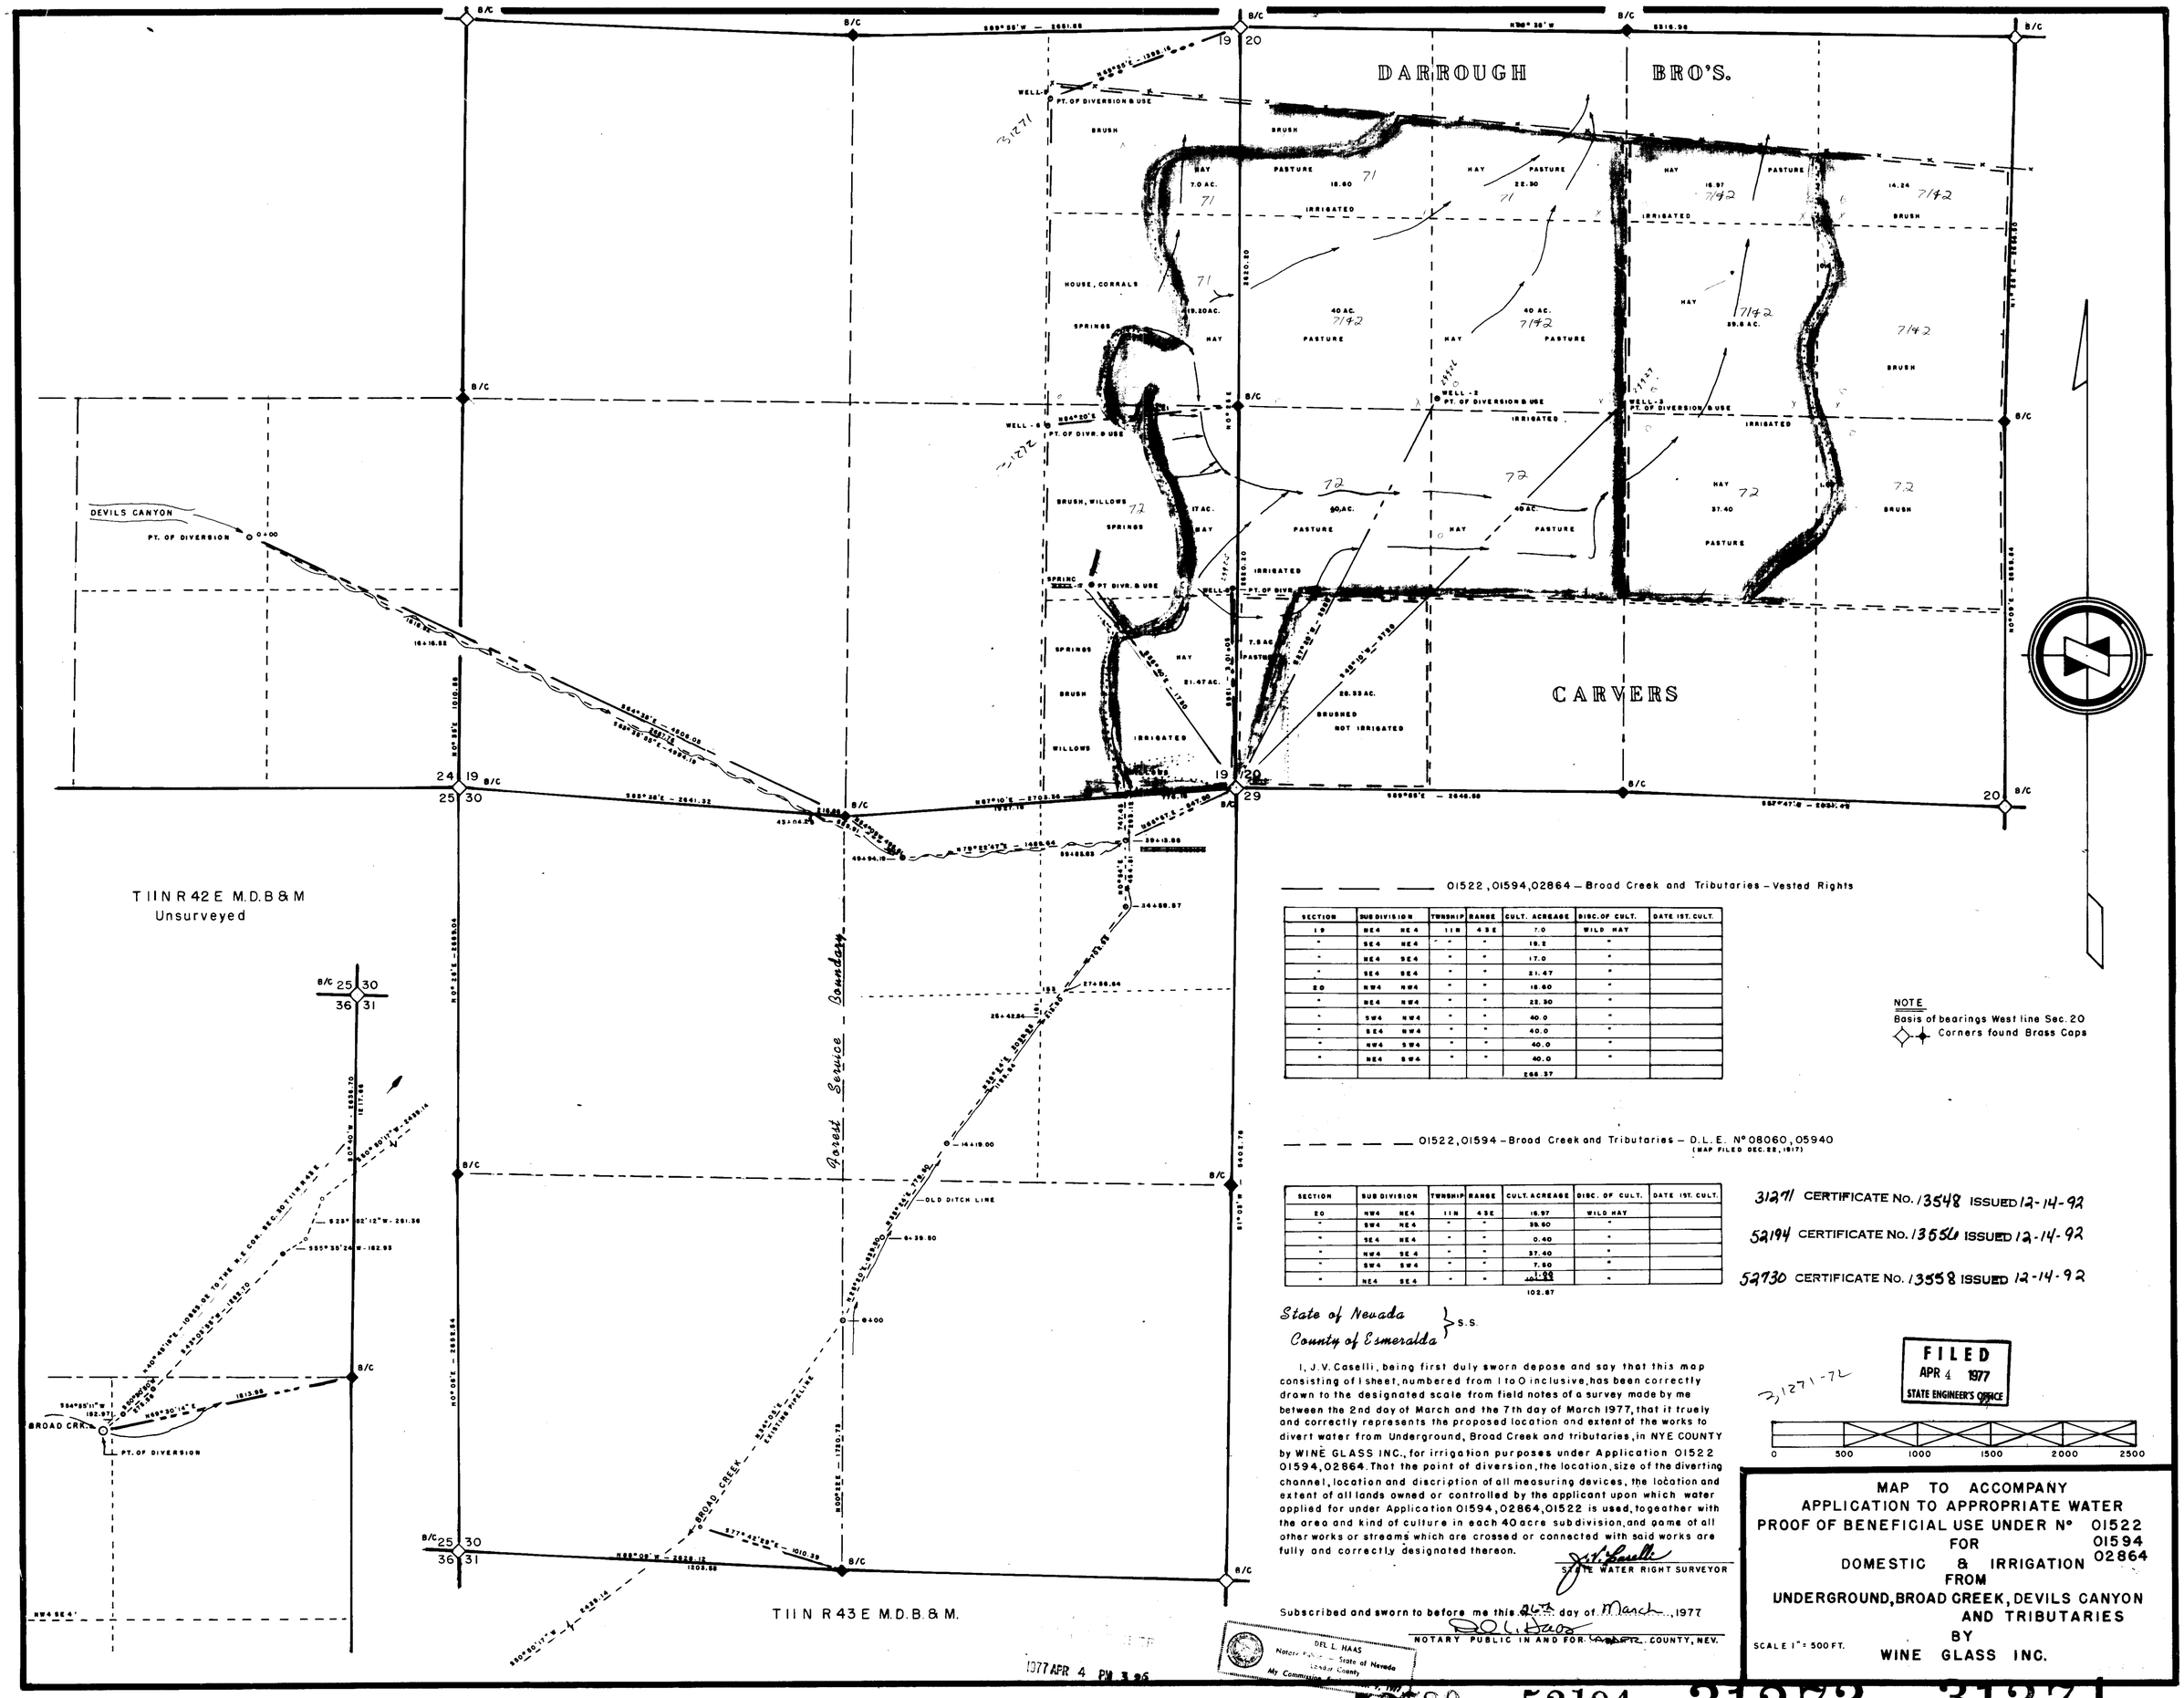

01522, 01594, 02864 – Broad Creek and Tributaries – Vested Rights

SECTION	SUB DIVISION		TWNSHIP	RANGE	CULT. ACREAGE	DISC. OF CULT.	DATE 1ST. CULT.
19	NE4	NE4	11N	43E	7.0	WILD HAY	
"	SE4	NE4	"	"	19.2	"	
"	NE4	SE4	"	"	17.0	"	
"	SE4	SE4	"	"	21.47	"	
20	NW4	NW4	"	"	18.60	"	
"	NE4	NW4	"	"	22.30	"	
"	SW4	NW4	"	"	40.0	"	
"	SE4	NW4	"	"	40.0	"	
"	NW4	SW4	"	"	40.0	"	
"	NE4	SW4	"	"	40.0	"	
					266.37		

NOTE
Basis of bearings West line Sec. 20
Corners found Brass Caps

01522, 01594 – Broad Creek and Tributaries – D.L.E. N° 08060, 05940
(MAP FILED DEC. 22, 1917)

SECTION	SUB DIVISION		TWNSHIP	RANGE	CULT. ACREAGE	DISC. OF CULT.	DATE 1ST. CULT.
20	NW4	NE4	11N	43E	16.97	WILD HAY	
"	SW4	NE4	"	"	39.60	"	
"	SE4	NE4	"	"	0.40	"	
"	NW4	SE4	"	"	37.40	"	
"	SW4	SW4	"	"	7.50	"	
"	NE4	SE4	"	"	1.00	"	
					102.87		

31271 CERTIFICATE No. 13548 ISSUED 12-14-92

52194 CERTIFICATE No. 13556 ISSUED 12-14-92

52730 CERTIFICATE No. 13558 ISSUED 12-14-92

State of Nevada
County of Esmeralda } S.S.

I, J.V. Caselli, being first duly sworn depose and say that this map consisting of 1 sheet, numbered from 1 to 0 inclusive, has been correctly drawn to the designated scale from field notes of a survey made by me between the 2nd day of March and the 7th day of March 1977, that it truely and correctly represents the proposed location and extent of the works to divert water from Underground, Broad Creek and tributaries, in NYE COUNTY by WINE GLASS INC., for irrigation purposes under Application 01522 01594, 02864. That the point of diversion, the location, size of the diverting channel, location and discription of all measuring devices, the location and extent of all lands owned or controlled by the applicant upon which water applied for under Application 01594, 02864, 01522 is used, together with the area and kind of culture in each 40 acre subdivision, and name of all other works or streams which are crossed or connected with said works are fully and correctly designated thereon.

J.V. Caselli
STATE WATER RIGHT SURVEYOR

Subscribed and sworn to before me this 26th day of March, 1977

DEL L. HAAS
NOTARY PUBLIC IN AND FOR ESMERALDA COUNTY, NEV.

DEL L. HAAS
Notary Public – State of Nevada
Lander County
My Commission Expires ...

31271-72

FILED
APR 4 1977
STATE ENGINEER'S OFFICE

MAP TO ACCOMPANY
APPLICATION TO APPROPRIATE WATER
PROOF OF BENEFICIAL USE UNDER N° 01522 01594 02864
FOR
DOMESTIC & IRRIGATION
FROM
UNDERGROUND, BROAD CREEK, DEVILS CANYON AND TRIBUTARIES
BY
WINE GLASS INC.

SCALE 1" = 500 FT.

1977 APR 4 PM 3 25

52730 52194 31272 31271