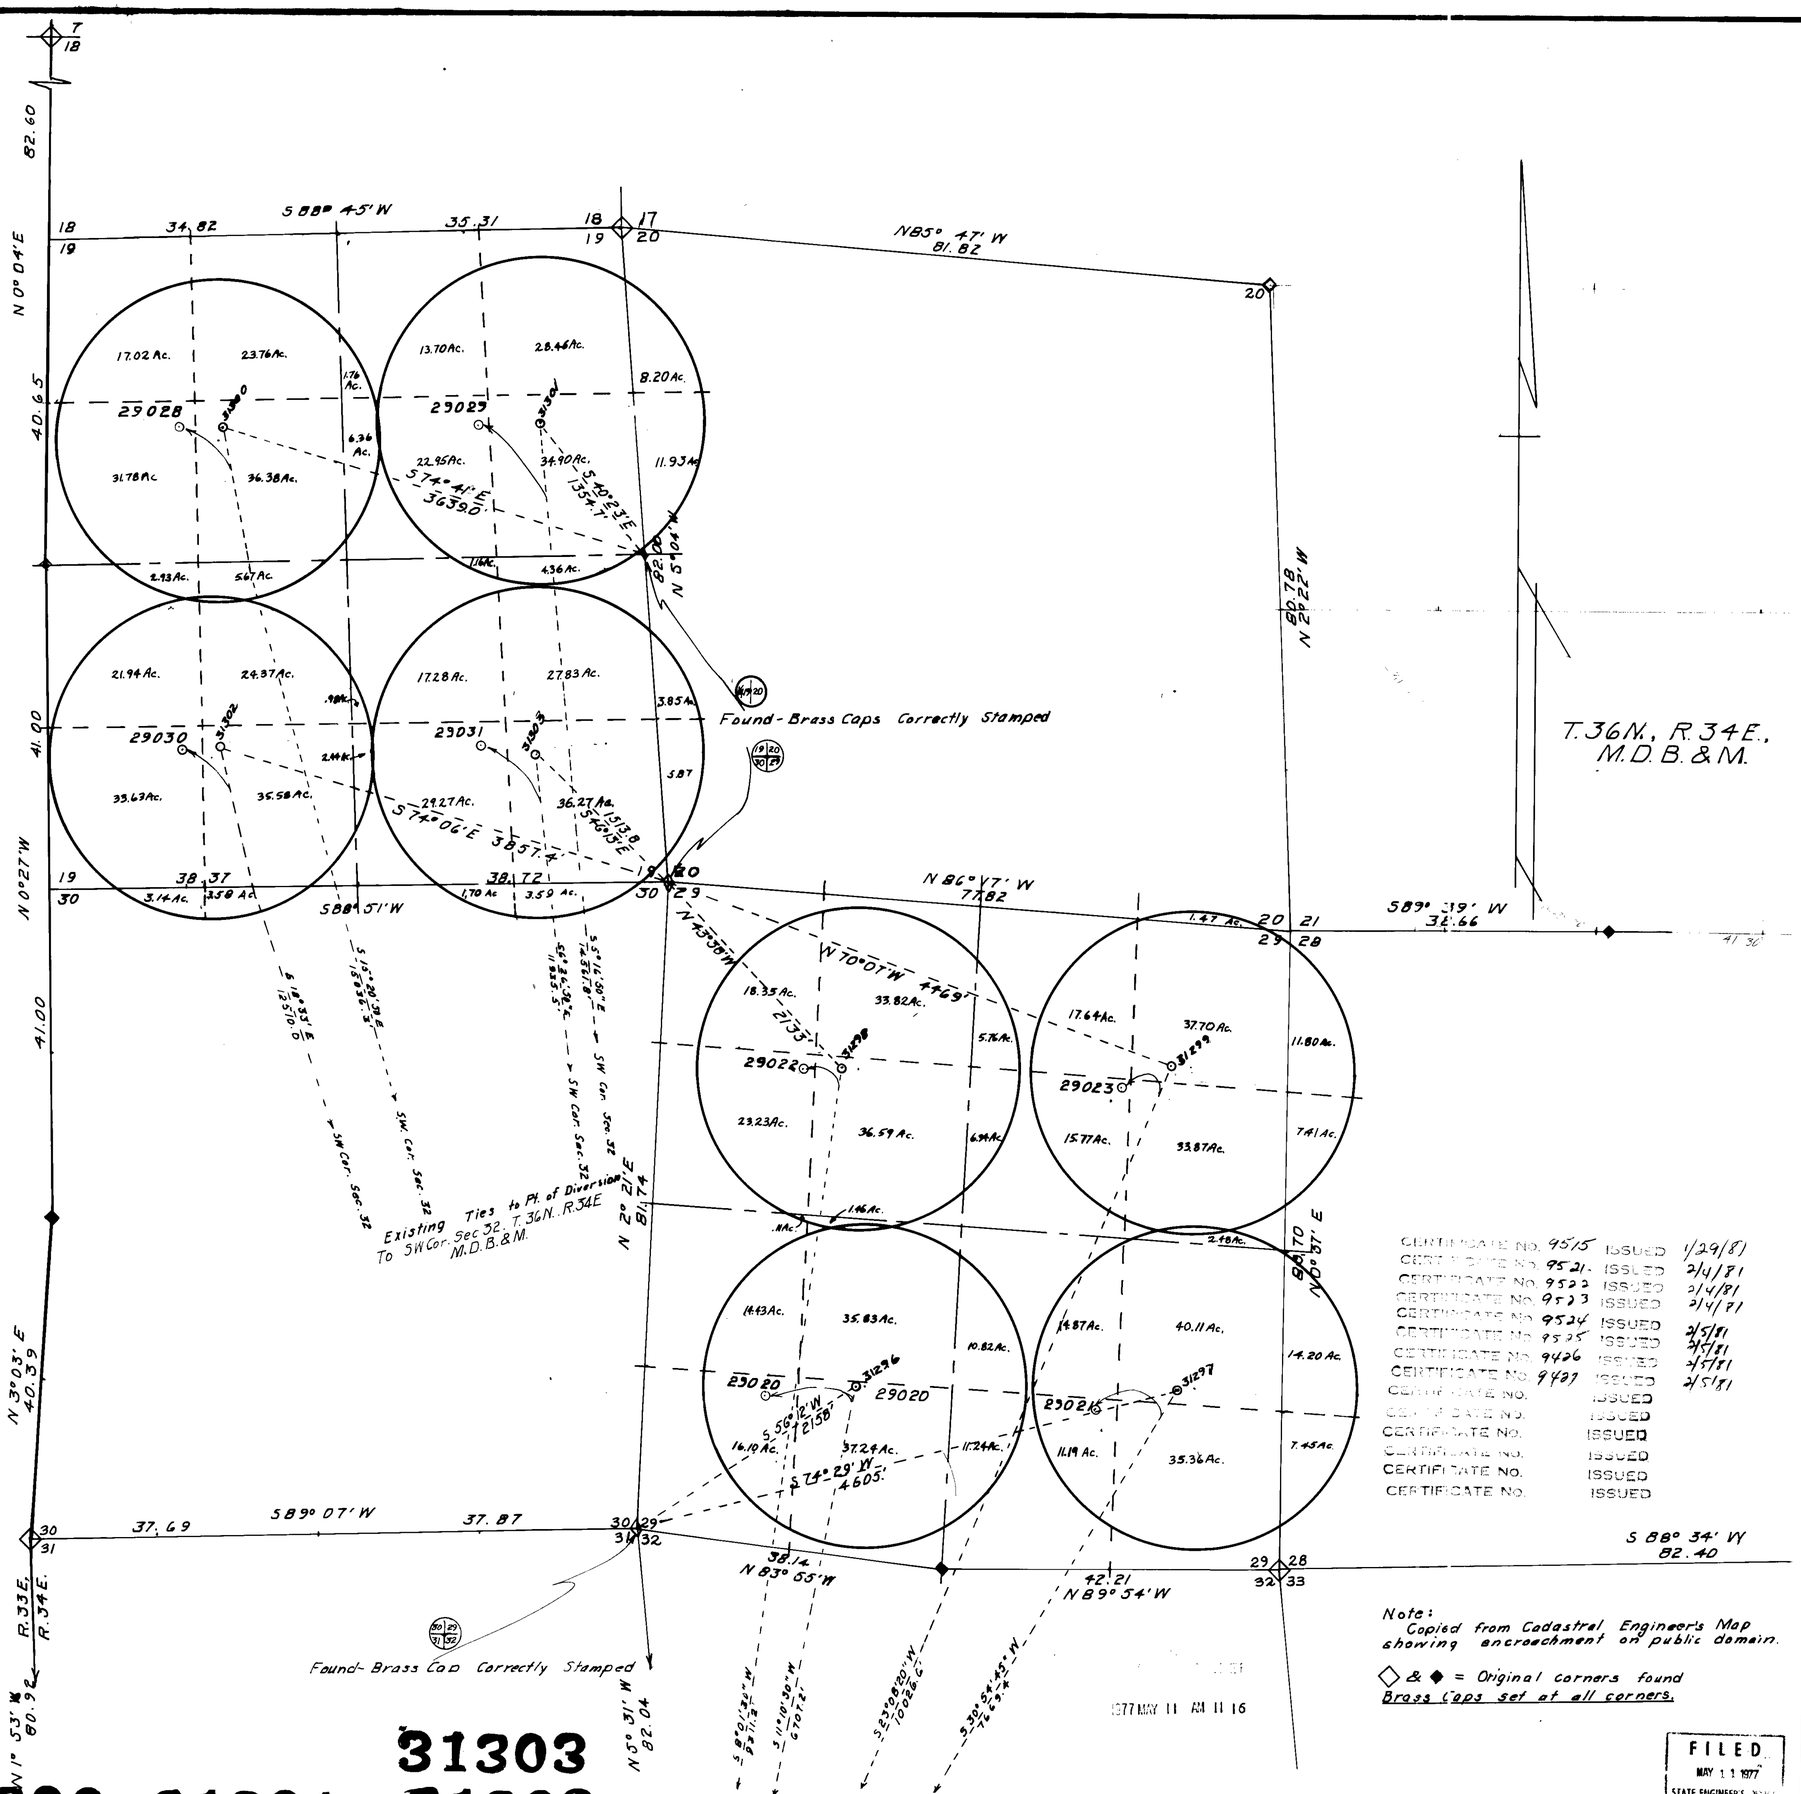

Section	Subdivision	Township	Range	Acres	Culture
19	NW1/4 NW1/4	36N	34E	17.02	
	NE1/4 NW1/4			23.76	
	SE1/4 NW1/4			36.38	
	SW1/4 NW1/4			31.78	
	NW1/4 NE1/4			13.46	
	NE1/4 NE1/4			28.46	
	SE1/4 NE1/4			34.90	
	SW1/4 NE1/4			29.31	
	NW1/4 SE1/4			19.42	
	NE1/4 SE1/4			32.19	
	SE1/4 SE1/4			36.27	
	SW1/4 SE1/4			31.71	
	NW1/4 SW1/4			24.87	
	NE1/4 SW1/4			30.04	
	SE1/4 SW1/4			35.58	
19	SW1/4 SW1/4			33.63	
29	NW1/4 NW1/4			18.35	
	NE1/4 NW1/4			33.82	
	SE1/4 NW1/4			36.59	
	SW1/4 NW1/4			23.23	
	NW1/4 NE1/4			23.40	
	NE1/4 NE1/4			37.70	
	SE1/4 NE1/4			36.35	
	SW1/4 NE1/4			22.11	
	NW1/4 SE1/4			25.69	
	NE1/4 SE1/4			40.11	
	SE1/4 SE1/4			35.36	
	SW1/4 SE1/4			22.43	
	NW1/4 SW1/4			14.54	
	NE1/4 SW1/4			37.29	
	SE1/4 SW1/4			37.24	
29	SW1/4 SW1/4			16.10	
20	NW1/4 NW1/4			8.20	
	SW1/4 NW1/4			11.93	
	NW1/4 SW1/4			3.85	
	SW1/4 SW1/4			5.87	
	SE1/4 SW1/4			1.47	
28	NW1/4 NW1/4			11.80	
	SW1/4 NW1/4			7.40	Should be 7.41 per letter 11/15/80 - TTH
	NW1/4 SW1/4			14.20	
	SW1/4 SW1/4			7.45	
30	NW1/4 NW1/4			3.14	
	NE1/4 NW1/4			3.58	
	NW1/4 NE1/4			1.70	
	NE1/4 NE1/4			3.59	

SE 1/4 Should be Sec 28 not 30 TTH

STATE OF NEVADA)
COUNTY OF HUMBOLDT) S.S.

I, J R Caldwell, being first duly sworn, depose and say that this map, consisting of 2 sheets, has been correctly drawn to the designated scale from field notes of a survey made by the Cadastral Engineers showing encroachment on the public domain; that it truly and correctly represents the location and extent of the works used to divert water from underground in Humboldt County by SOUTHERN PACIFIC LAND COMPANY for irrigation purposes under Application No 29014-23, 29028-31 That the point of diversion, the location, size of the diverting channel, location and description of all measuring devices, location and extent of lands owned or controlled by the applicant upon which water applied for under Application No. is used, together with the area and kind of culture in each 40-acre subdivision, and the location and names of all other works or streams which are crossed by or connected with said works are fully and correctly designated.

State Water Right Surveyor No. 276

Subscribed and sworn to before me this 13th day of April, 1977.

Humboldt County Recorder

Scale 1" = 10 Chains

10 0 10 20 30 40

APPLICATION TO CHANGE THE POINT OF DIVERSION & PLACE OF USE

CERTIFICATE No. 9515 ISSUED 1/29/81
CERTIFICATE No. 9521 ISSUED 2/4/81
CERTIFICATE No. 9522 ISSUED 2/4/81
CERTIFICATE No. 9523 ISSUED 2/4/81
CERTIFICATE No. 9524 ISSUED 2/5/81
CERTIFICATE No. 9525 ISSUED 2/5/81
CERTIFICATE No. 9426 ISSUED 2/5/81
CERTIFICATE No. 9427 ISSUED 2/5/81
CERTIFICATE No. ISSUED
CERTIFICATE No. ISSUED
CERTIFICATE No. ISSUED
CERTIFICATE No. ISSUED
CERTIFICATE No. ISSUED
CERTIFICATE No. ISSUED

Note:
Copied from Cadastral Engineer's Map showing encroachment on public domain.

◇ & ◆ = Original corners found
Brass Caps set at all corners.

1977 MAY 11 AM 11 16

FILED
MAY 11 1977
STATE ENGINEER'S OFFICE

1977 APR 11 PM 2 22

MAP TO ACCOMPANY PROOF OF BENEFICIAL USE

APPLICATION No. 29014-23, 29028-31
SOUTHERN PACIFIC LAND COMPANY
FROM UNDERGROUND
HUMBOLDT COUNTY, NEVADA

31303
31300 31301 31302
31299 31298 31297 31296 31295 31294 31293 31292 31291 31290

Section	Subdivision	Township	Range	Acres	Culture
31	NW1/4 NW1/4	36 N	34 E	22.59	
	NE1/4 NW1/4			33.17	
	SE1/4 NW1/4			35.09	
	SW1/4 NW1/4			25.96	
	NW1/4 NE1/4			22.90	
	NE1/4 NE1/4			34.31	
	SE1/4 NE1/4			35.54	
	SW1/4 NE1/4			28.49	
	NW1/4 SE1/4			27.53	
	NE1/4 SE1/4			35.10	
	SE1/4 SE1/4			31.45	
	SW1/4 SE1/4			31.47	
	NW1/4 SW1/4			28.88	
	NE1/4 SW1/4			30.06	
	SE1/4 SW1/4			33.52	
31	SW1/4 SW1/4			31.66	
33	NW1/4 NW1/4			14.87	
	NE1/4 NW1/4			39.36	
	SE1/4 NW1/4			35.95	
	SW1/4 NW1/4			14.28	
	NW1/4 NE1/4			27.57	
	NE1/4 NE1/4			35.90	
	SE1/4 NE1/4			34.44	
33	SW1/4 NE1/4			23.33	
32	NW1/4 NW1/4			5.52	
	SW1/4 NW1/4			5.50	
	NW1/4 SW1/4			1.30	
	SW1/4 SW1/4			0.64	
34	NW1/4 NW1/4			12.40	
	SW1/4 NW1/4			9.25	
28	SE1/4 SW1/4			2.48	
	SE1/4 SE1/4			1.49	

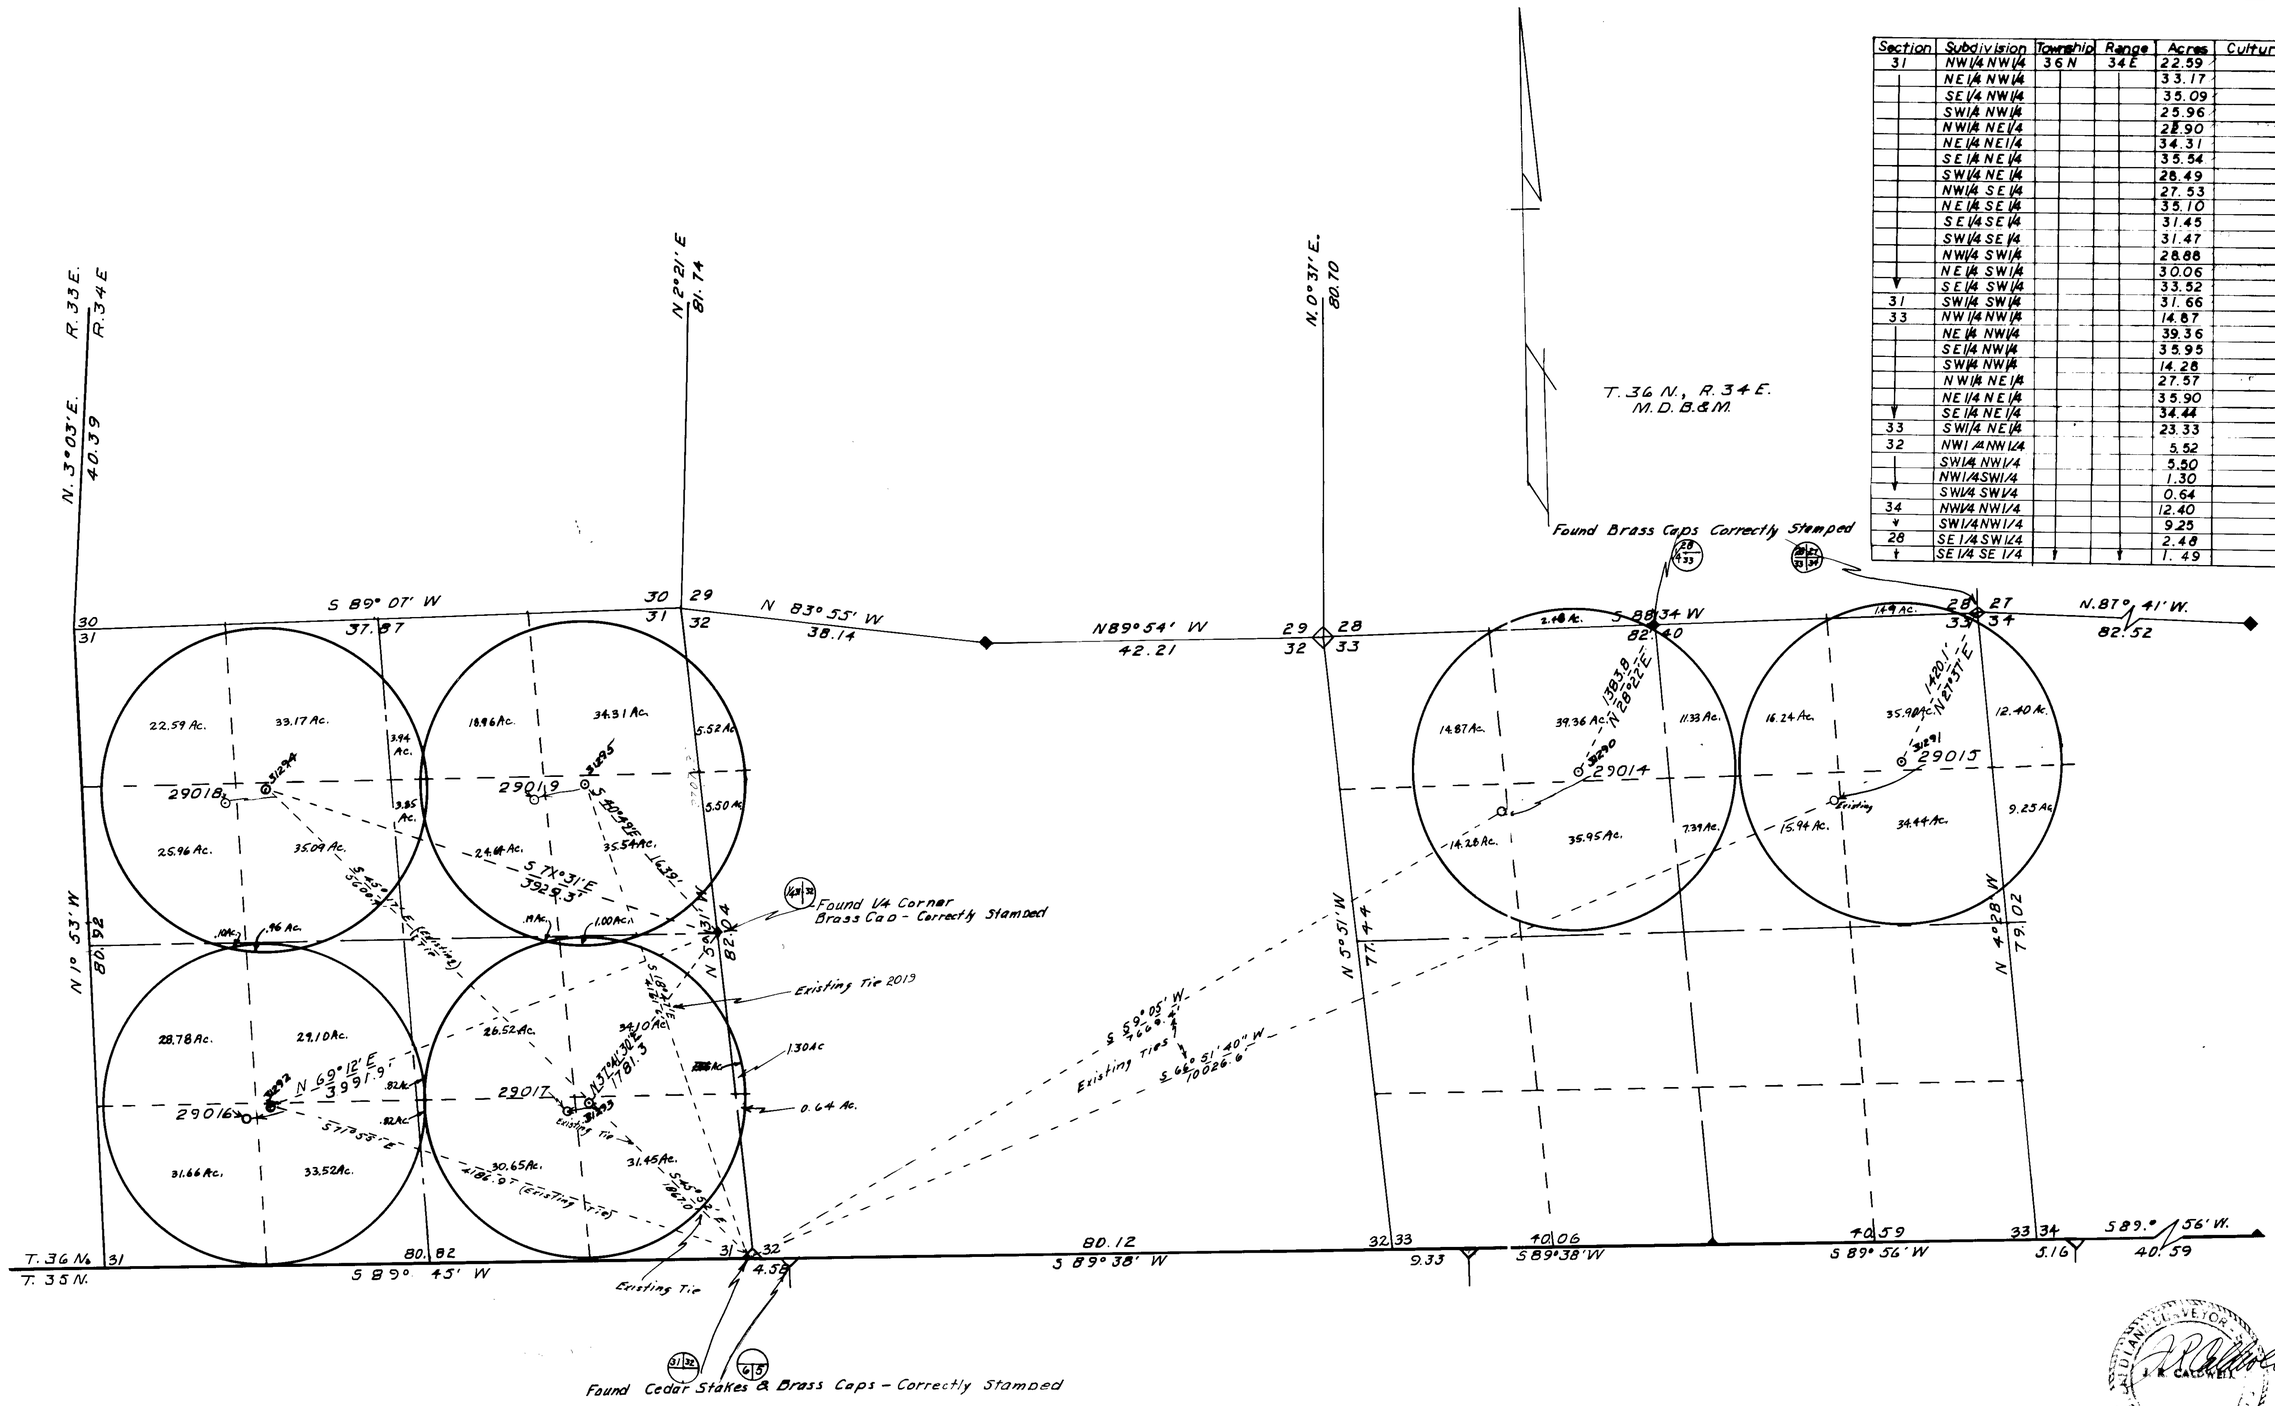

Scale 1" = 10 Chains

CERTIFICATE No. 9516 ISSUED 2/3/81
CERTIFICATE No. 9517 ISSUED 2/3/81
CERTIFICATE No. 9518 ISSUED 2/3/81
CERTIFICATE No. 9519 ISSUED 2/3/81
CERTIFICATE No. 9533 ISSUED 2/20/81

APPLICATION TO CHANGE THE POINT OF DIVERSION & PLACE OF USE

1977 APR 7 PM 4 03

FILED
MAY 11 1977
STATE ENGINEER'S OFFICE

1977 MAY 11 AM 11 16

1977 APR 14 PM 2 23

MAP TO ACCOMPANY PROOF OF BENEFICIAL USE

APPLICATION NO. _____

BY SOUTHERN PACIFIC LAND COMPANY

FROM UNDERGROUND

IN HUMBOLDT COUNTY, NEVADA

31300 31301 31302 31303

31299 31298 31297 31296 31295 31294 31293 31292 31291 31290