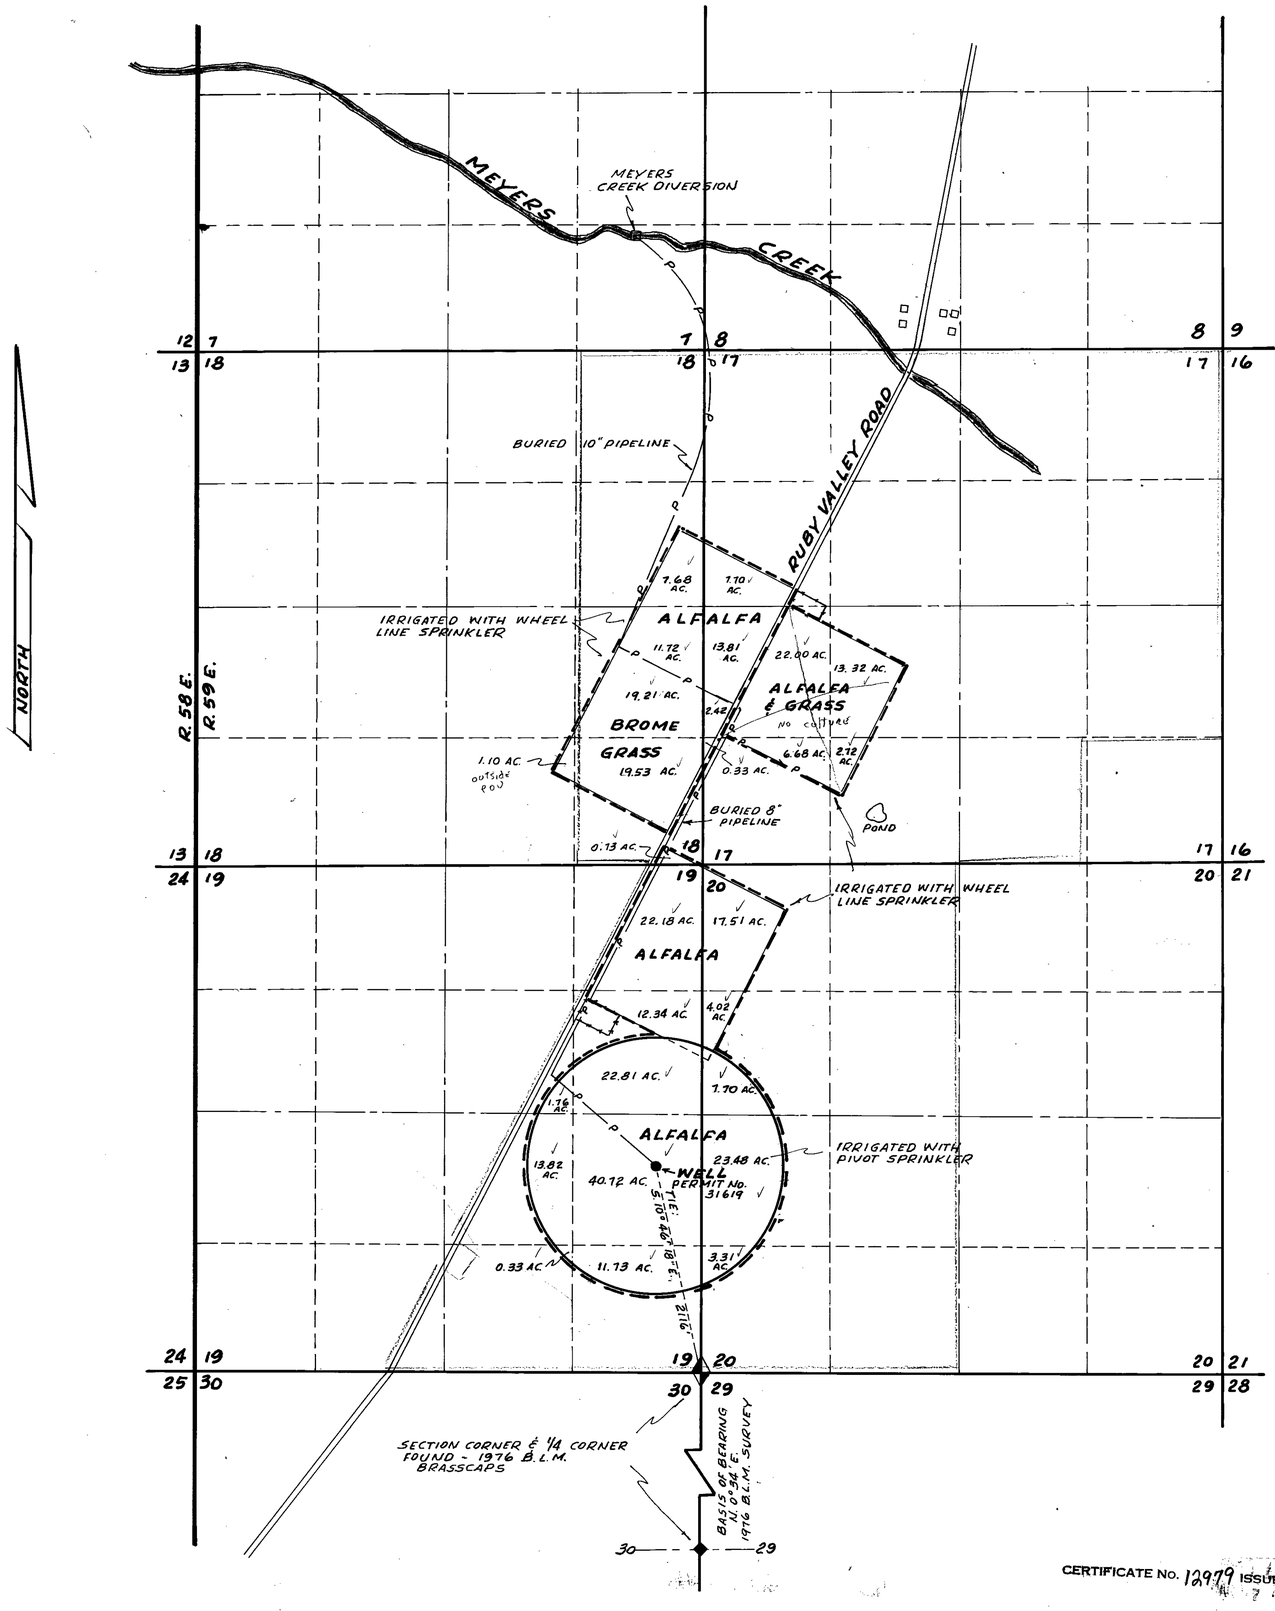

T. 30 N., R. 59 E., M.D.B. & M.

CULTURAL TABULATION

SECTION	SUB-DIVISION	TOWN-SHIP	RANGE	CULTIVATED ACREAGE	DESCRIPTION OF CULTURE
18	SE¼ NE¼	30 N.	59 E.	7.68	ALFALFA
	NE¼ SE¼			11.72	"
	NE¼ SE¼			19.21	BROME GRASS
	SE¼ SE¼			19.53	" "
	SW¼ SE¼			1.10	" "
	SE¼ SE¼			0.73	ALFALFA
19	NE¼ NE¼			22.18	"
	SE¼ NE¼			35.15	"
	SW¼ NE¼			1.76	"
	NW¼ SE¼			13.82	"
	NE¼ SE¼			40.72	"
	SW¼ SE¼			0.33	"
	SE¼ SE¼			11.73	"
20	SW¼ SW¼			3.31	"
	NW¼ SW¼			23.48	"
	SW¼ NW¼			11.72	"
	NW¼ NW¼			17.51	"
17	SW¼ SW¼			6.68	ALFALFA & GRASS
	SE¼ SW¼			2.72	" "
	NW¼ SW¼			22.00	" "
	NE¼ SW¼			13.32	" "
	SW¼ SW¼			0.33	BROME GRASS
	NW¼ SW¼			2.42	" "
	NW¼ SW¼			13.81	ALFALFA
	SW¼ NW¼			7.70	"
			TOTAL	310.66 ACRES	

STATE OF NEVADA
COUNTY OF ELKO } S.S.

I, CHARLES C. ARMUTH, JR., BEING FIRST DULY SWORN, DEPOSE AND SAY THAT THIS MAP CONSISTING OF ONE SHEET, HAS BEEN CORRECTLY DRAWN TO THE DESIGNATED SCALE FROM FIELD NOTES OF A SURVEY MADE BY ME ON THE 8TH DAY OF OCTOBER, 1983; THAT IT TRULY AND CORRECTLY REPRESENTS THE PROPOSED LOCATION AND EXTENT OF THE WORKS USED TO DIVERT WATER FROM **UNDERGROUND**, IN **ELKO COUNTY**, BY **SMITH BROS. OX RANCH, INC.** FOR **IRRIGATION** PURPOSES UNDER **APPLICATION No. 31619**. THAT THE POINT OF DIVERSION, THE LOCATION AND EXTENT OF LANDS OWNED OR CONTROLLED BY THE APPLICANT UPON WHICH WATER APPLIED FOR UNDER APPLICATION No. 31619 IS USED, TOGETHER WITH THE AREA AND KIND OF CULTURE IN EACH 40-ACRE SUBDIVISION, AND THE LOCATION AND NAMES OF ALL OTHER WORKS OR STREAMS WHICH CROSS BY OR ARE CONNECTED WITH SAID WORKS ARE FULLY AND CORRECTLY DESIGNATED THEREON.

Charles C. Armuth Jr.
STATE WATER RIGHT SURVEYOR

SUBSCRIBED AND SWORN TO BEFORE ME THIS 13TH DAY OF DECEMBER, 1983.

Pauline Hayes
NOTARY PUBLIC IN AND FOR ELKO COUNTY, NEVADA.

PAULINE HAYES
Notary Public State of Nevada
Elko County, Nevada
My appointment expires Nov. 7, 1987

800 0 800 1600 2400 3200 4000

SCALE: 1" = 800'

CERTIFICATE No. 12979 ISSUED 8-28-91

FILED
MAR 07 1984
STATE ENGINEER'S OFFICE

MAP TO ACCOMPANY PROOF OF BENEFICIAL USE UNDER APPLICATION No. 31619 FOR IRRIGATION BY SMITH BROS. OX RANCH, INC. FROM UNDERGROUND

31619 31619