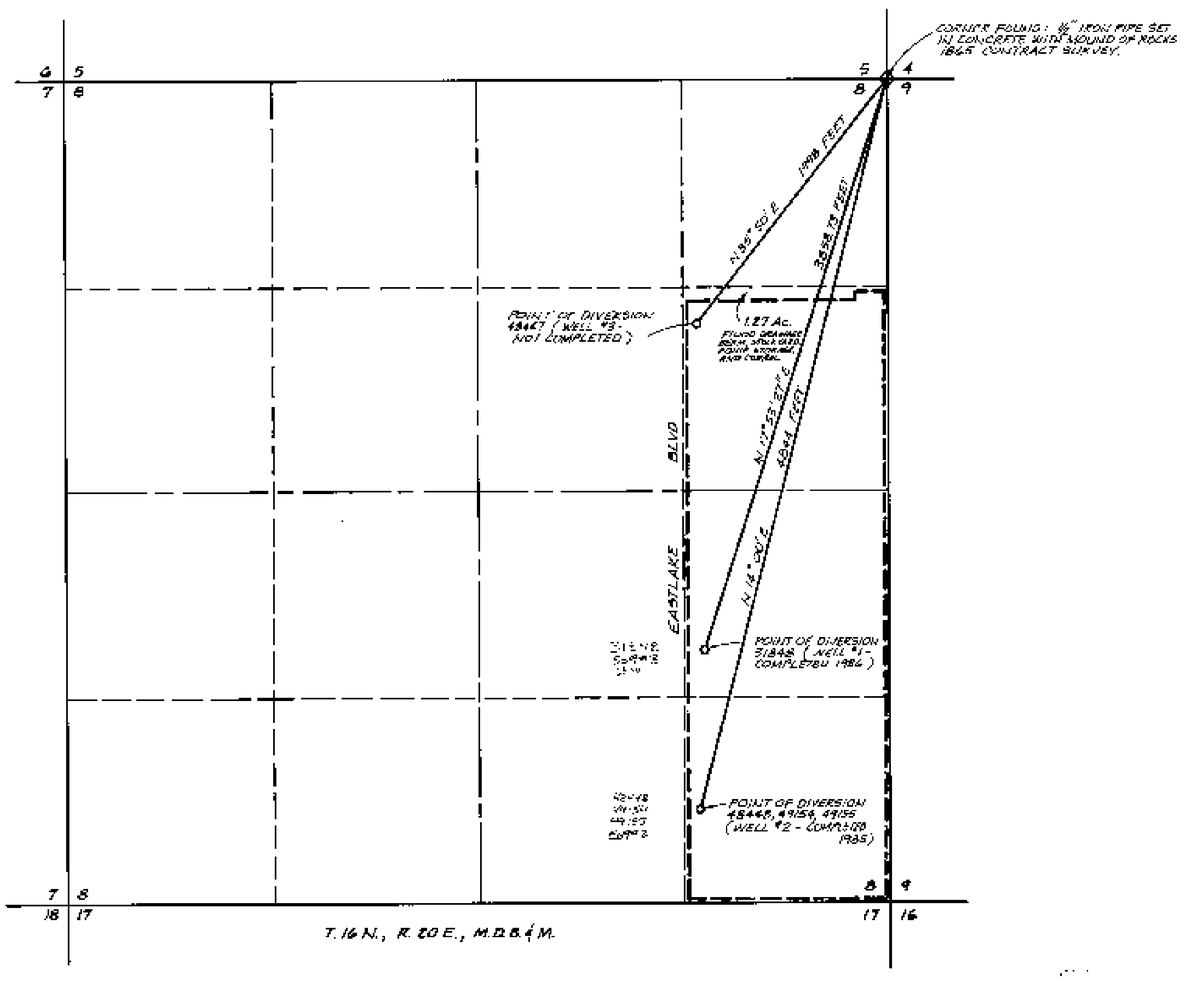

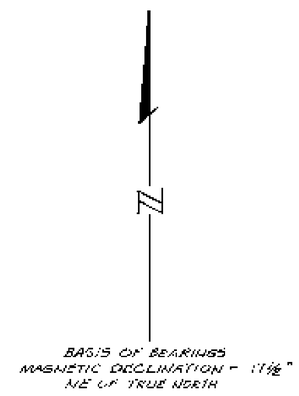

I, BRIEN B. WALTERS, BEING FIRST DULY SWORN, DEPOSE AND SAY THAT THIS MAP CONSISTING OF ONE SHEET HAS BEEN CORRECTLY DRAWN TO THE DESIGNATED SCALE FROM FIELD NOTES OF A SURVEY MADE UNDER MY SUPERVISION AND DIRECTION ON MAY 18, 1987; THAT IT TRULY AND CORRECTLY REPRESENTS THE PROPOSED LOCATION AND EXTENT OF THE WORKS USED TO DIVERT WATER FROM AN UNDERGROUND SOURCE IN WASHOE COUNTY, BY E.W. SCRIPPS II FOR IRRIGATION PURPOSES. THAT THE PROPOSED POINT OF DIVERSION, AND THE BOUNDARY OF ALL LANDS, SHOWING BY 40-ACRE SUBDIVISIONS THE AREAS IRRIGATED, ARE FULLY AND CORRECTLY DESIGNATED THEREON.

Brien B. Walters
BRIEN B. WALTERS
STATE WATER RIGHT SURVEYOR No. 661

SUBSCRIBED AND SWORN TO BEFORE ME
THIS _____ DAY OF _____, 19__.
NOTARY PUBLIC IN AND FOR WASHOE COUNTY, NEVADA.

NOTARY PUBLIC

SECTION	SUBDIVISION	TWP.	RNG.	CULTIVATED ACREAGE	DESCRIPTION OF CULTURE	DATE OF FIRST CULTURE
8	SE ¼ NE ¼	16 N.	20 E.	38.25	ALFALFA	6-85
8	NE ¼ SE ¼	16 N.	20 E.	39.41	ALFALFA	6-85
8	SE ¼ SE ¼	16 N.	20 E.	39.3	ALFALFA	6-85

NOTE: EXACT ACREAGES OF P.O.U. DERIVED FROM RECORD OF SURVEY BY WALTER REID FOR JS BAR CATTLE CO. AND SUBSEQUENT BOUNDARY SURVEY OF PROPERTY BY DEAN HIGGENBOTHAM, R.L.S.

SCALE: 1" = 500'

FILED
JUN 0 1 1987
STATE ENGINEER'S OFFICE

31848 CERTIFICATE No. 12504 ISSUED 09-04-90
48448 CERTIFICATE No. 12505 ISSUED 09-04-90
49154 CERTIFICATE No. 12506 ISSUED 09-04-90
49155 CERTIFICATE No. 12507 ISSUED 09-04-90
50992 12508 09-04-90
50993 12509 ISSUED 09-04-90

CULTURE MAP

TO ACCOMPANY PROOFS OF APPLICATION OF WATER TO BENEFICIAL USE OF THE PUBLIC WATERS OF THE STATE OF NEVADA FOR IRRIGATION BY E.W. SCRIPPS II FROM UNDERGROUND SOURCES PERMITED UNDER 31848, 48448, 49154, AND 49155

WALTERS ENGINEERING
CIVIL ENGINEERING CONSULTANTS
3680 GRANT DR., SUITE G1
RENO, NEVADA 89504

DRAWN: 5-28-87

85907 85906 85905 70928 67908 15482 50993 70992 49155 49154 48448 31848