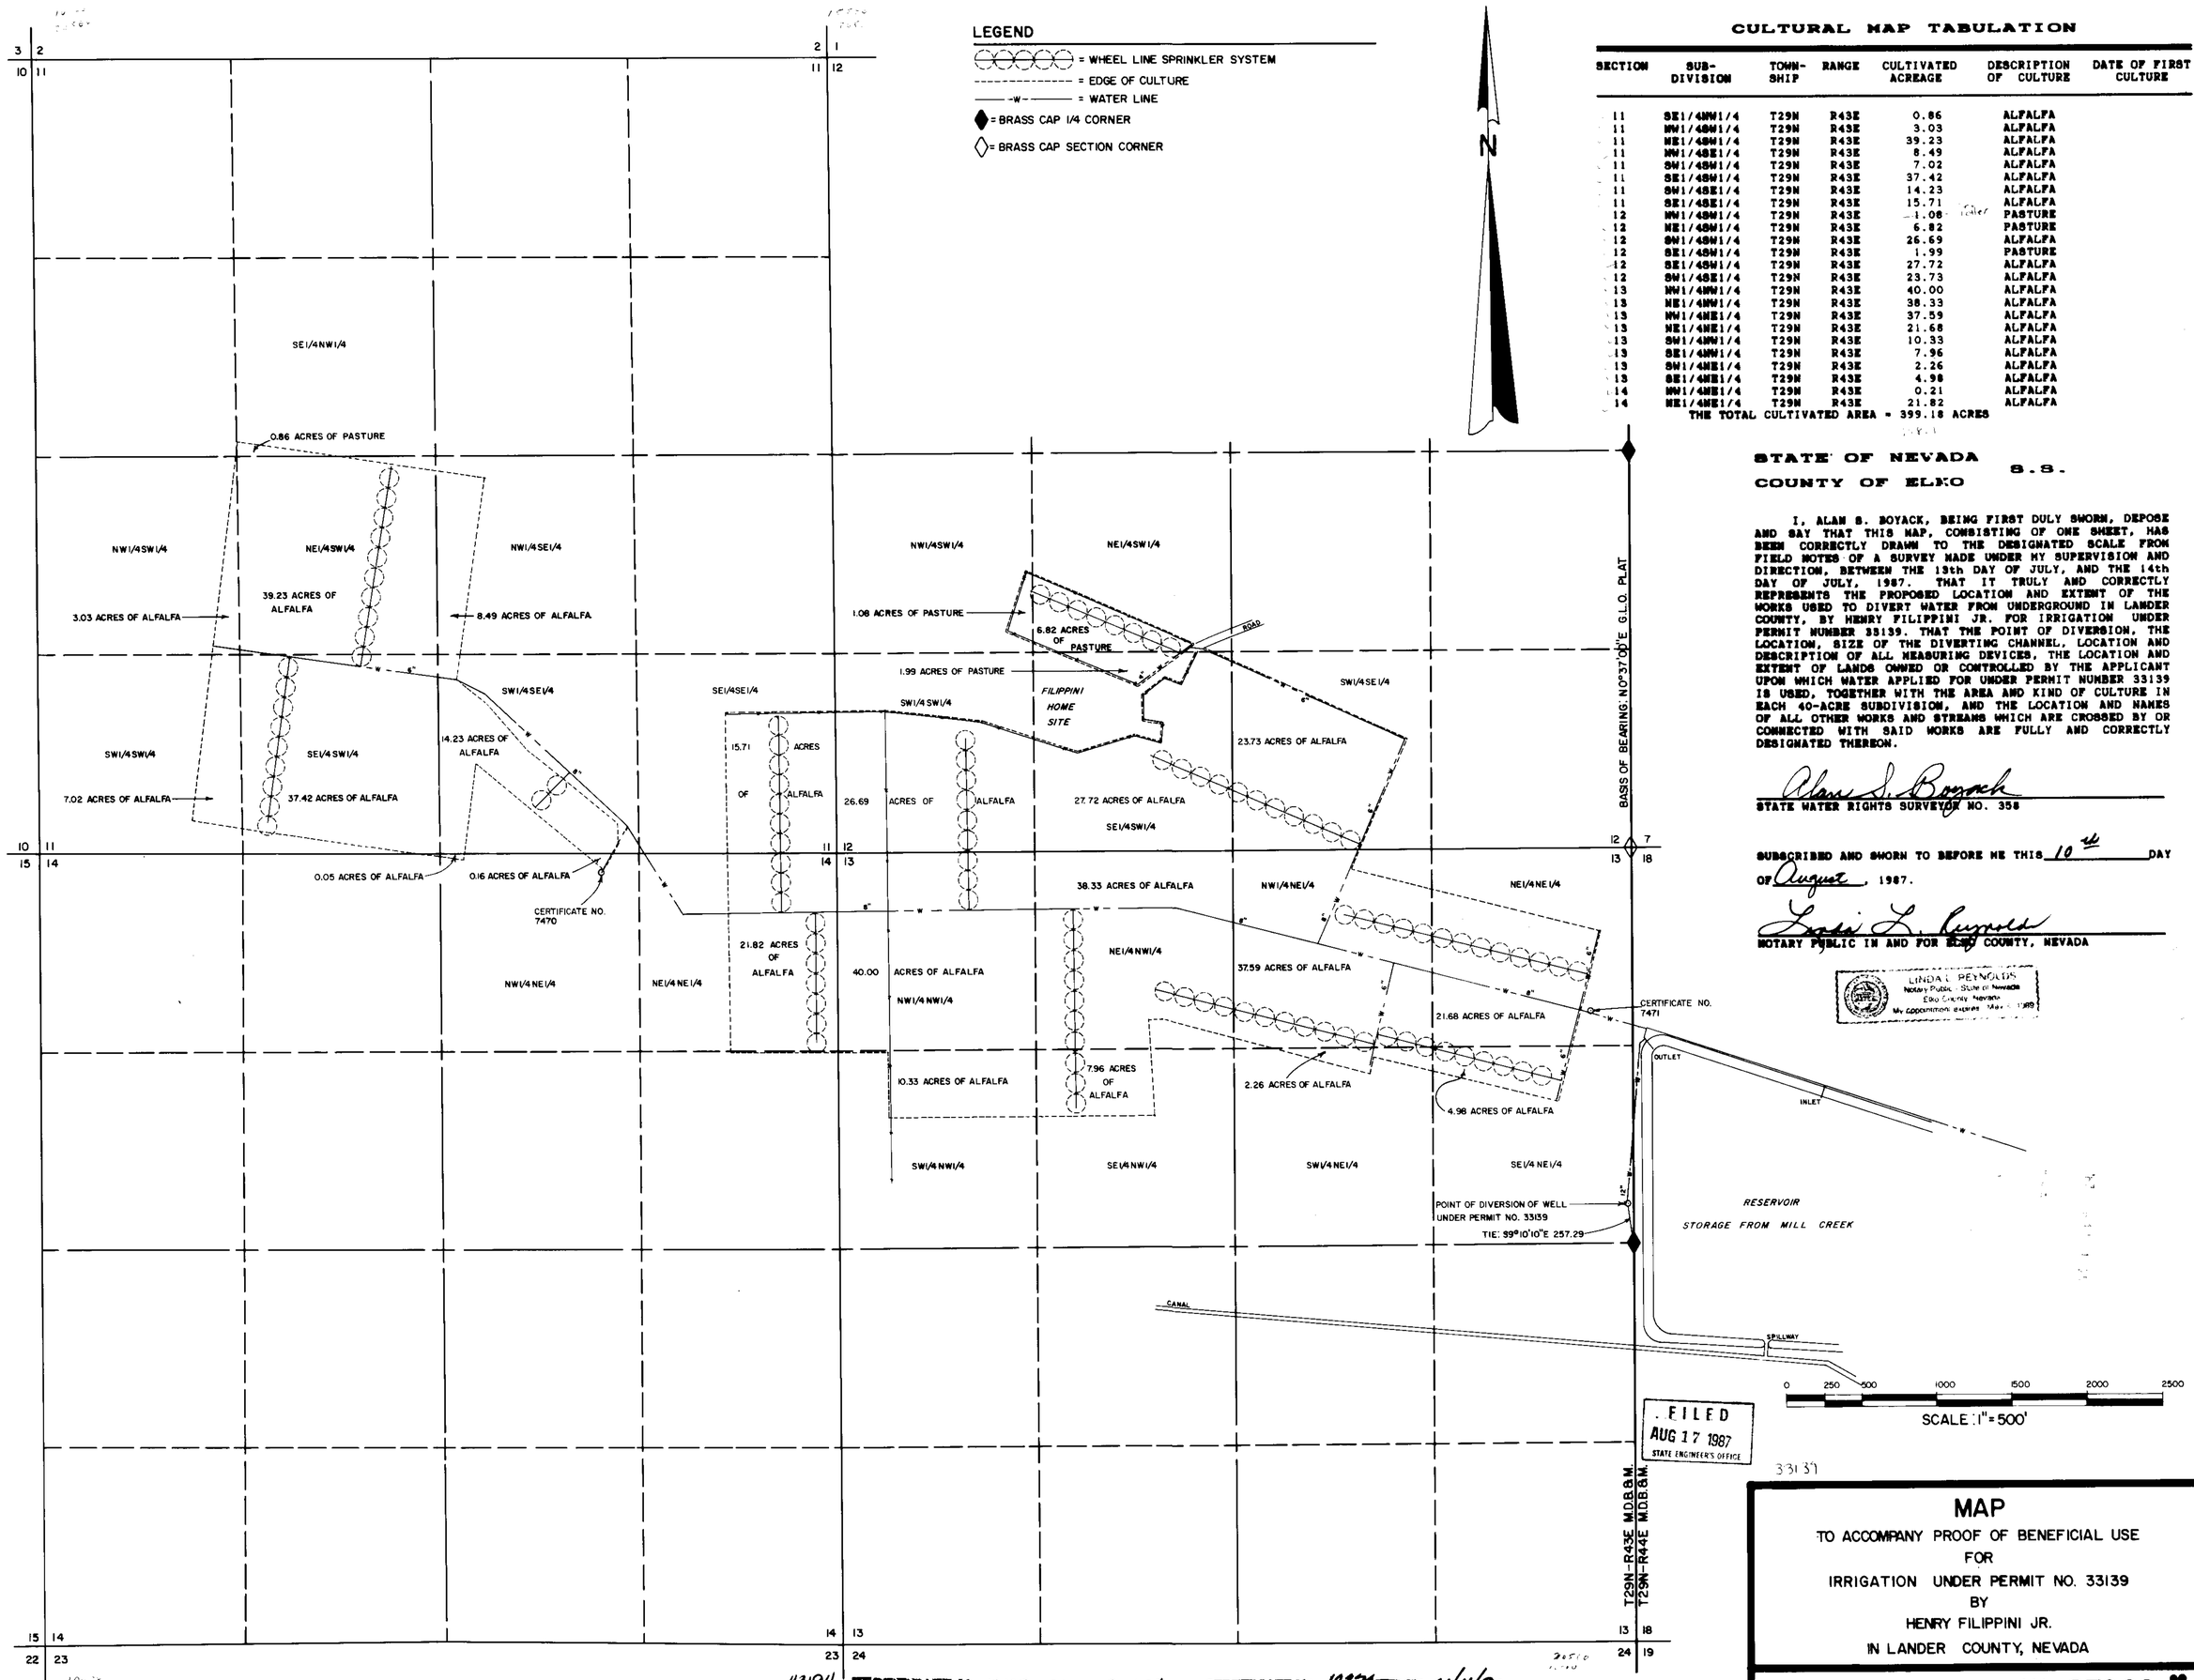

CULTURAL MAP TABULATION

SECTION	SUB-DIVISION	TOWN-SHIP	RANGE	CULTIVATED ACREAGE	DESCRIPTION OF CULTURE	DATE OF FIRST CULTURE
11	SE1/4NW1/4	T29N	R43E	0.86	ALFALFA	
11	NW1/4SW1/4	T29N	R43E	3.03	ALFALFA	
11	NE1/4SW1/4	T29N	R43E	39.23	ALFALFA	
11	NW1/4SE1/4	T29N	R43E	8.49	ALFALFA	
11	SW1/4SW1/4	T29N	R43E	7.02	ALFALFA	
11	SE1/4SW1/4	T29N	R43E	37.42	ALFALFA	
11	SW1/4SE1/4	T29N	R43E	14.23	ALFALFA	
11	SE1/4SE1/4	T29N	R43E	15.71	ALFALFA	
12	NW1/4SW1/4	T29N	R43E	1.08	PASTURE	
12	NE1/4SW1/4	T29N	R43E	6.82	PASTURE	
12	SW1/4SW1/4	T29N	R43E	26.69	ALFALFA	
12	SE1/4SW1/4	T29N	R43E	1.99	PASTURE	
12	SE1/4SW1/4	T29N	R43E	27.72	ALFALFA	
12	SW1/4SE1/4	T29N	R43E	23.73	ALFALFA	
13	NW1/4NW1/4	T29N	R43E	40.00	ALFALFA	
13	NE1/4NW1/4	T29N	R43E	38.33	ALFALFA	
13	NW1/4NE1/4	T29N	R43E	37.59	ALFALFA	
13	NE1/4NE1/4	T29N	R43E	21.68	ALFALFA	
13	SW1/4NW1/4	T29N	R43E	10.33	ALFALFA	
13	SE1/4NW1/4	T29N	R43E	7.96	ALFALFA	
13	SW1/4NE1/4	T29N	R43E	2.26	ALFALFA	
13	SE1/4NE1/4	T29N	R43E	4.98	ALFALFA	
14	NW1/4NE1/4	T29N	R43E	0.21	ALFALFA	
14	NE1/4NE1/4	T29N	R43E	21.82	ALFALFA	

THE TOTAL CULTIVATED AREA = 399.18 ACRES

STATE OF NEVADA
COUNTY OF ELKO S.S.

I, ALAN S. BOYACK, BEING FIRST DULY SWORN, DEPOSE AND SAY THAT THIS MAP, CONSISTING OF ONE SHEET, HAS BEEN CORRECTLY DRAWN TO THE DESIGNATED SCALE FROM FIELD NOTES OF A SURVEY MADE UNDER MY SUPERVISION AND DIRECTION, BETWEEN THE 13th DAY OF JULY, AND THE 14th DAY OF JULY, 1987. THAT IT TRULY AND CORRECTLY REPRESENTS THE PROPOSED LOCATION AND EXTENT OF THE WORKS USED TO DIVERT WATER FROM UNDERGROUND IN LANDER COUNTY, BY HENRY FILIPPINI JR. FOR IRRIGATION UNDER PERMIT NUMBER 33139. THAT THE POINT OF DIVERSION, THE LOCATION, SIZE OF THE DIVERTING CHANNEL, LOCATION AND DESCRIPTION OF ALL MEASURING DEVICES, THE LOCATION AND EXTENT OF LANDS OWNED OR CONTROLLED BY THE APPLICANT UPON WHICH WATER APPLIED FOR UNDER PERMIT NUMBER 33139 IS USED, TOGETHER WITH THE AREA AND KIND OF CULTURE IN EACH 40-ACRE SUBDIVISION, AND THE LOCATION AND NAMES OF ALL OTHER WORKS AND STREAMS WHICH ARE CROSSED BY OR CONNECTED WITH SAID WORKS ARE FULLY AND CORRECTLY DESIGNATED THEREON.

Alan S. Boyack
STATE WATER RIGHTS SURVEYOR NO. 358

SUBSCRIBED AND SWORN TO BEFORE ME THIS 10th DAY OF August, 1987.

Linda L. Reynolds
NOTARY PUBLIC IN AND FOR ELKO COUNTY, NEVADA

LINDA L. REYNOLDS
Notary Public - State of Nevada
Elko County, Nevada
My Commission expires: May 1, 1989

FILED
AUG 17 1987
STATE ENGINEER'S OFFICE

33139

MAP

TO ACCOMPANY PROOF OF BENEFICIAL USE
FOR
IRRIGATION UNDER PERMIT NO. 33139
BY
HENRY FILIPPINI JR.
IN LANDER COUNTY, NEVADA

BOYACK SURVEYING ELKO, NEVADA W-87022

43194 CERTIFICATE No. 14227 ISSUED 9-25-95 CERTIFICATE No. 12372 ISSUED 01/11/90

43194 33139