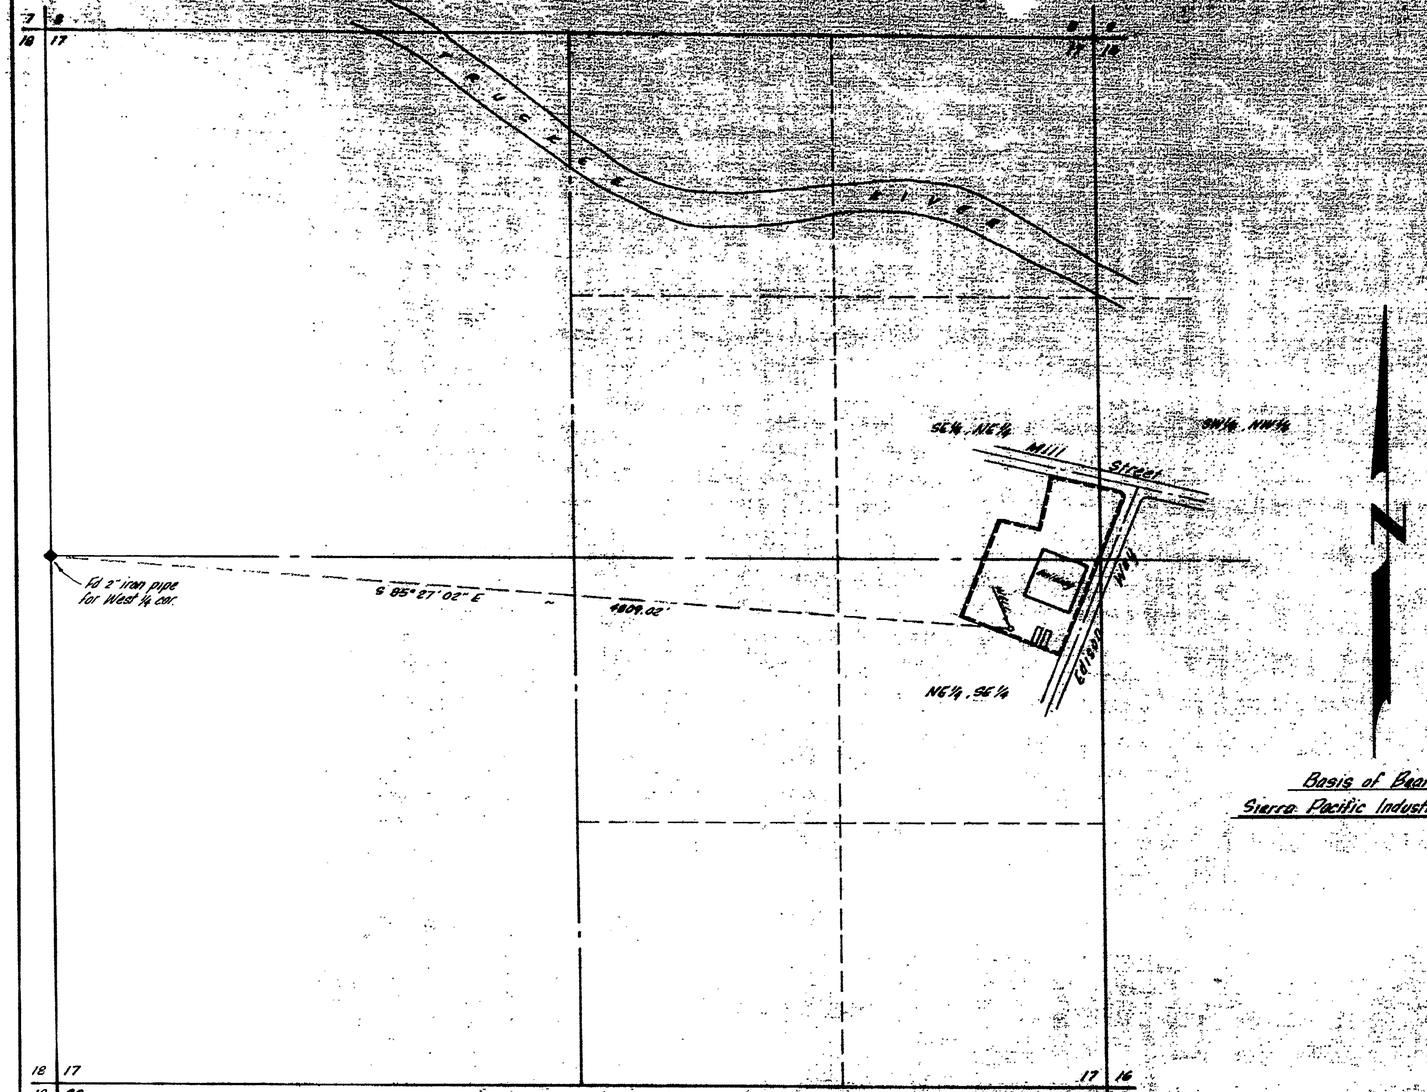

Basis of Bearings:
Sierra Pacific Industrial Park

SECTION 17
T.19N., R.20E., M.D.B.&M.
WASHOE COUNTY, NEVADA

STATE OF NEVADA
COUNTY OF WASHOE ss

I, Eugene B. Langfield, being first duly sworn, depose and say that this map has been correctly drawn to the designated scale from a survey made by me on the 22nd day of September, 1977, that it truly represents the location and extent of the works used to divert water from an underground source in Washoe County, Nevada, by SEA and SKI CORP., that the point of diversion and the boundary of the land to be served are fully and correctly designated thereon.

Eugene B. Langfield
EUGENE B. LANGFIELD

Subscribed and sworn to before me this 17th day of October, 1977

KAREN L. GRIFALL
Notary Public — State of Nevada
Washoe County
My Commission expires June 27, 1981.

NOTARY PUBLIC

Scale: 1" = 400'

400 200 0 400 800

FILED
OCT 18 1977
STATE ENGINEER'S OFFICE

MAP
TO ACCOMPANY APPLICATION TO APPROPRIATE WATER and PROOF OF BENEFICIAL USE FOR MANUFACTURING & DOMESTIC PURPOSES BY
SEA and SKI CORP.
FROM AN UNDERGROUND SOURCE

Prepared By: Langfield Engineering
Reno, Nevada

34284