Portions Of Sections 16, 17, 20 & 21

T.38N., R.32E.
M.D.B.&M.

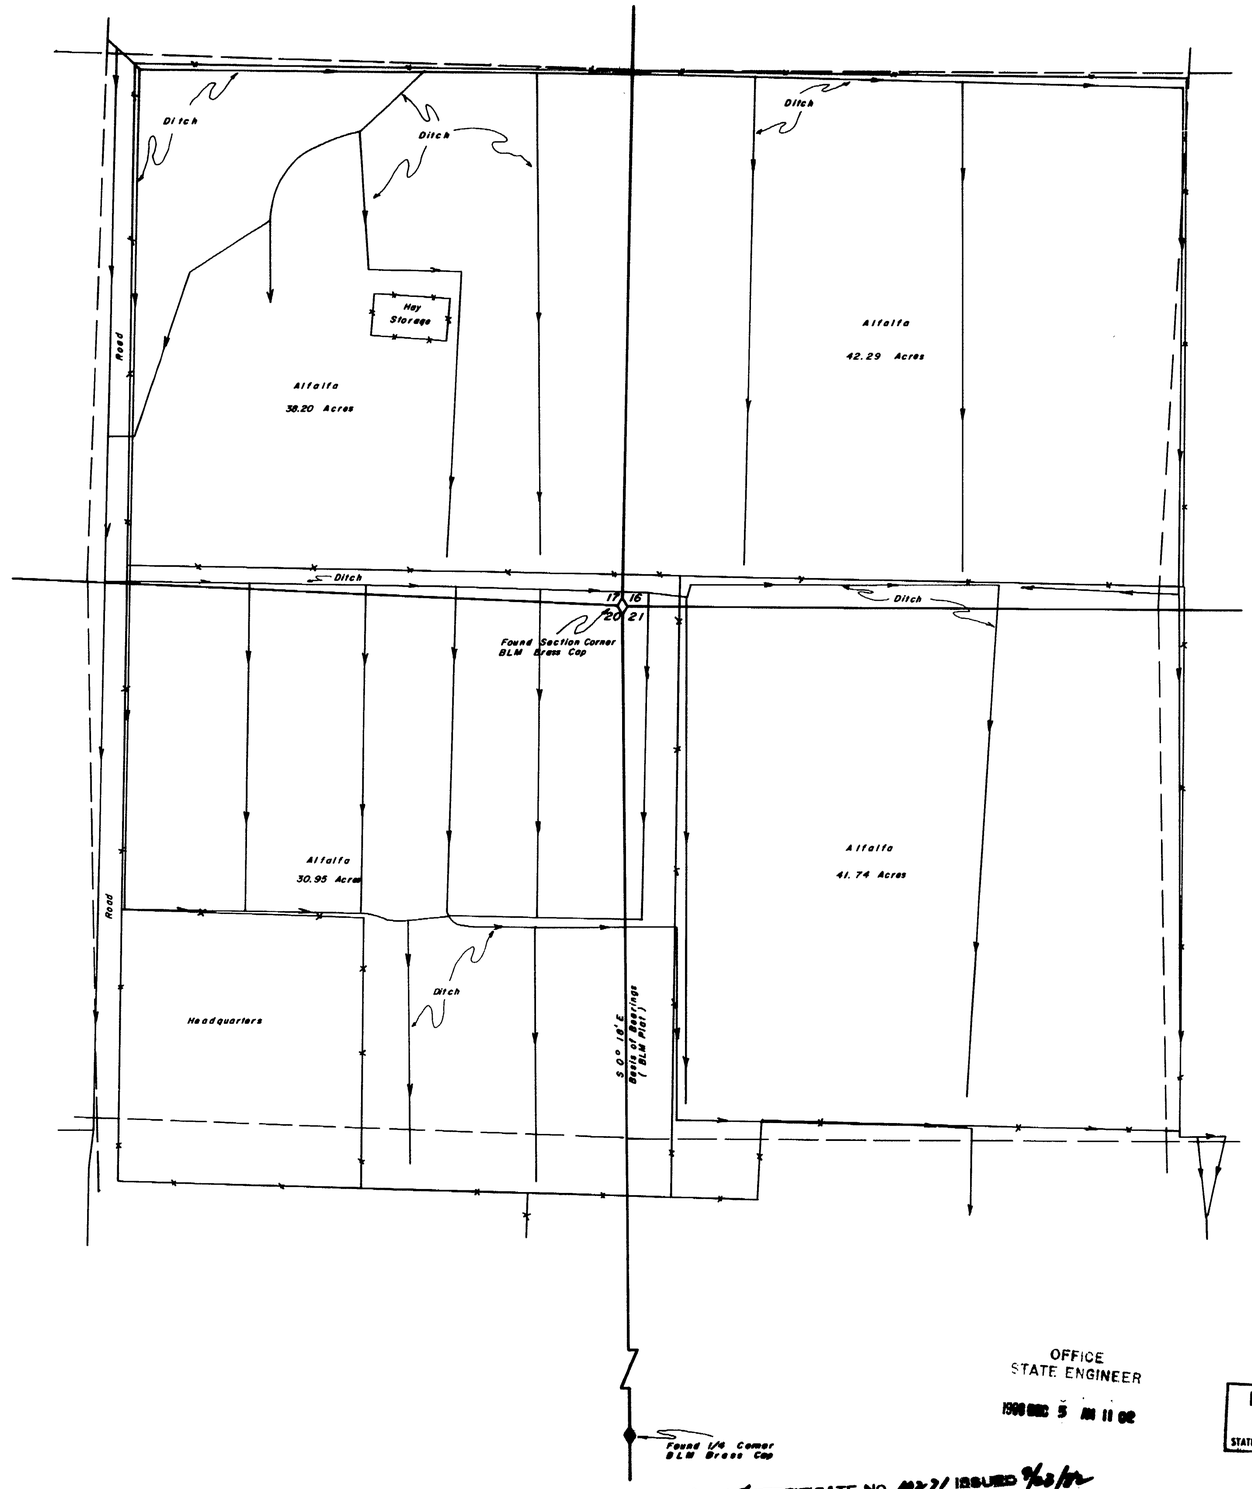

Cultural Map Tabulation

Section	Subdivision	Township	Range	Acreage	Culture
16	SW1/4 SW1/4	T.38 N.	R.32E.	42.29	Alfalfa
17	SE1/4 SE1/4	T.38 N.	R.32E.	38.20	Alfalfa
20	NE1/4 NE1/4	T.38 N.	R.32E.	30.95	Alfalfa
21	NW1/4 NW1/4	T.38 N.	R.32E.	41.74	Alfalfa
			Total	153.18 Acres	

See PBH 3D

State of Nevada
County of Humboldt } S.S.

I, John H. Milton III, being first duly sworn, depose and say that this map, consisting of 2 sheets, numbered from 1 to 2, inclusive, has been correctly drawn to the designated scale from field notes of a survey made by me, (or under my supervision and direction) between the 1st day of December, and the 1st day of December, 1980; that it truly and correctly represents the location and extent of the works used to divert water from Big and Little Cedar Creeks, in Humboldt County, by DeLong Ranches Inc. for irrigation purposes under Application No. 34408 & 34409. That the point of diversion, the location and size of the diverting channel, location and description of all measuring devices, the location and extent of lands owned or controlled by the applicant upon which water applied for under Application No. 34408 & 34409 is used, together with the area and kind of culture in each 40-acre subdivision, and the location and names of all other works or streams which are crossed by or connected with said works are fully and correctly designated thereon.

John H. Milton III
State Water Right Surveyor No. 573

REGISTERED LAND SURVEYOR - STATE OF NEVADA
JOHN H. MILTON III
No. 5271

Subscribed and sworn to before me this 4th day of December, 1980.

Robyn Caldwell
Notary Public

ROBYN L. CALDWELL
Notary Public - State of Nevada
Humboldt County
My Commission expires Mar. 8, 1981

Scale 1" = 200'

200 0 200 400 600 800

OFFICE
STATE ENGINEER
1980 DEC 5 AM 11 02

FILED
DEC 5 1980
STATE ENGINEER'S OFFICE

34408 CERTIFICATE NO. 10271 ISSUED 9/23/82

34409 CERTIFICATE NO. 10272 ISSUED 9/23/82

Desert Mountain Surveying Company
146 West Second Street
Winnemucca, Nevada 89445

Map
To Accompany Proof Of Beneficial Use
Under Application No. 34408 & 34409
By DeLong Ranches Inc.
From Big And Little Cedar Creeks

Humboldt County Nevada

344099 34408

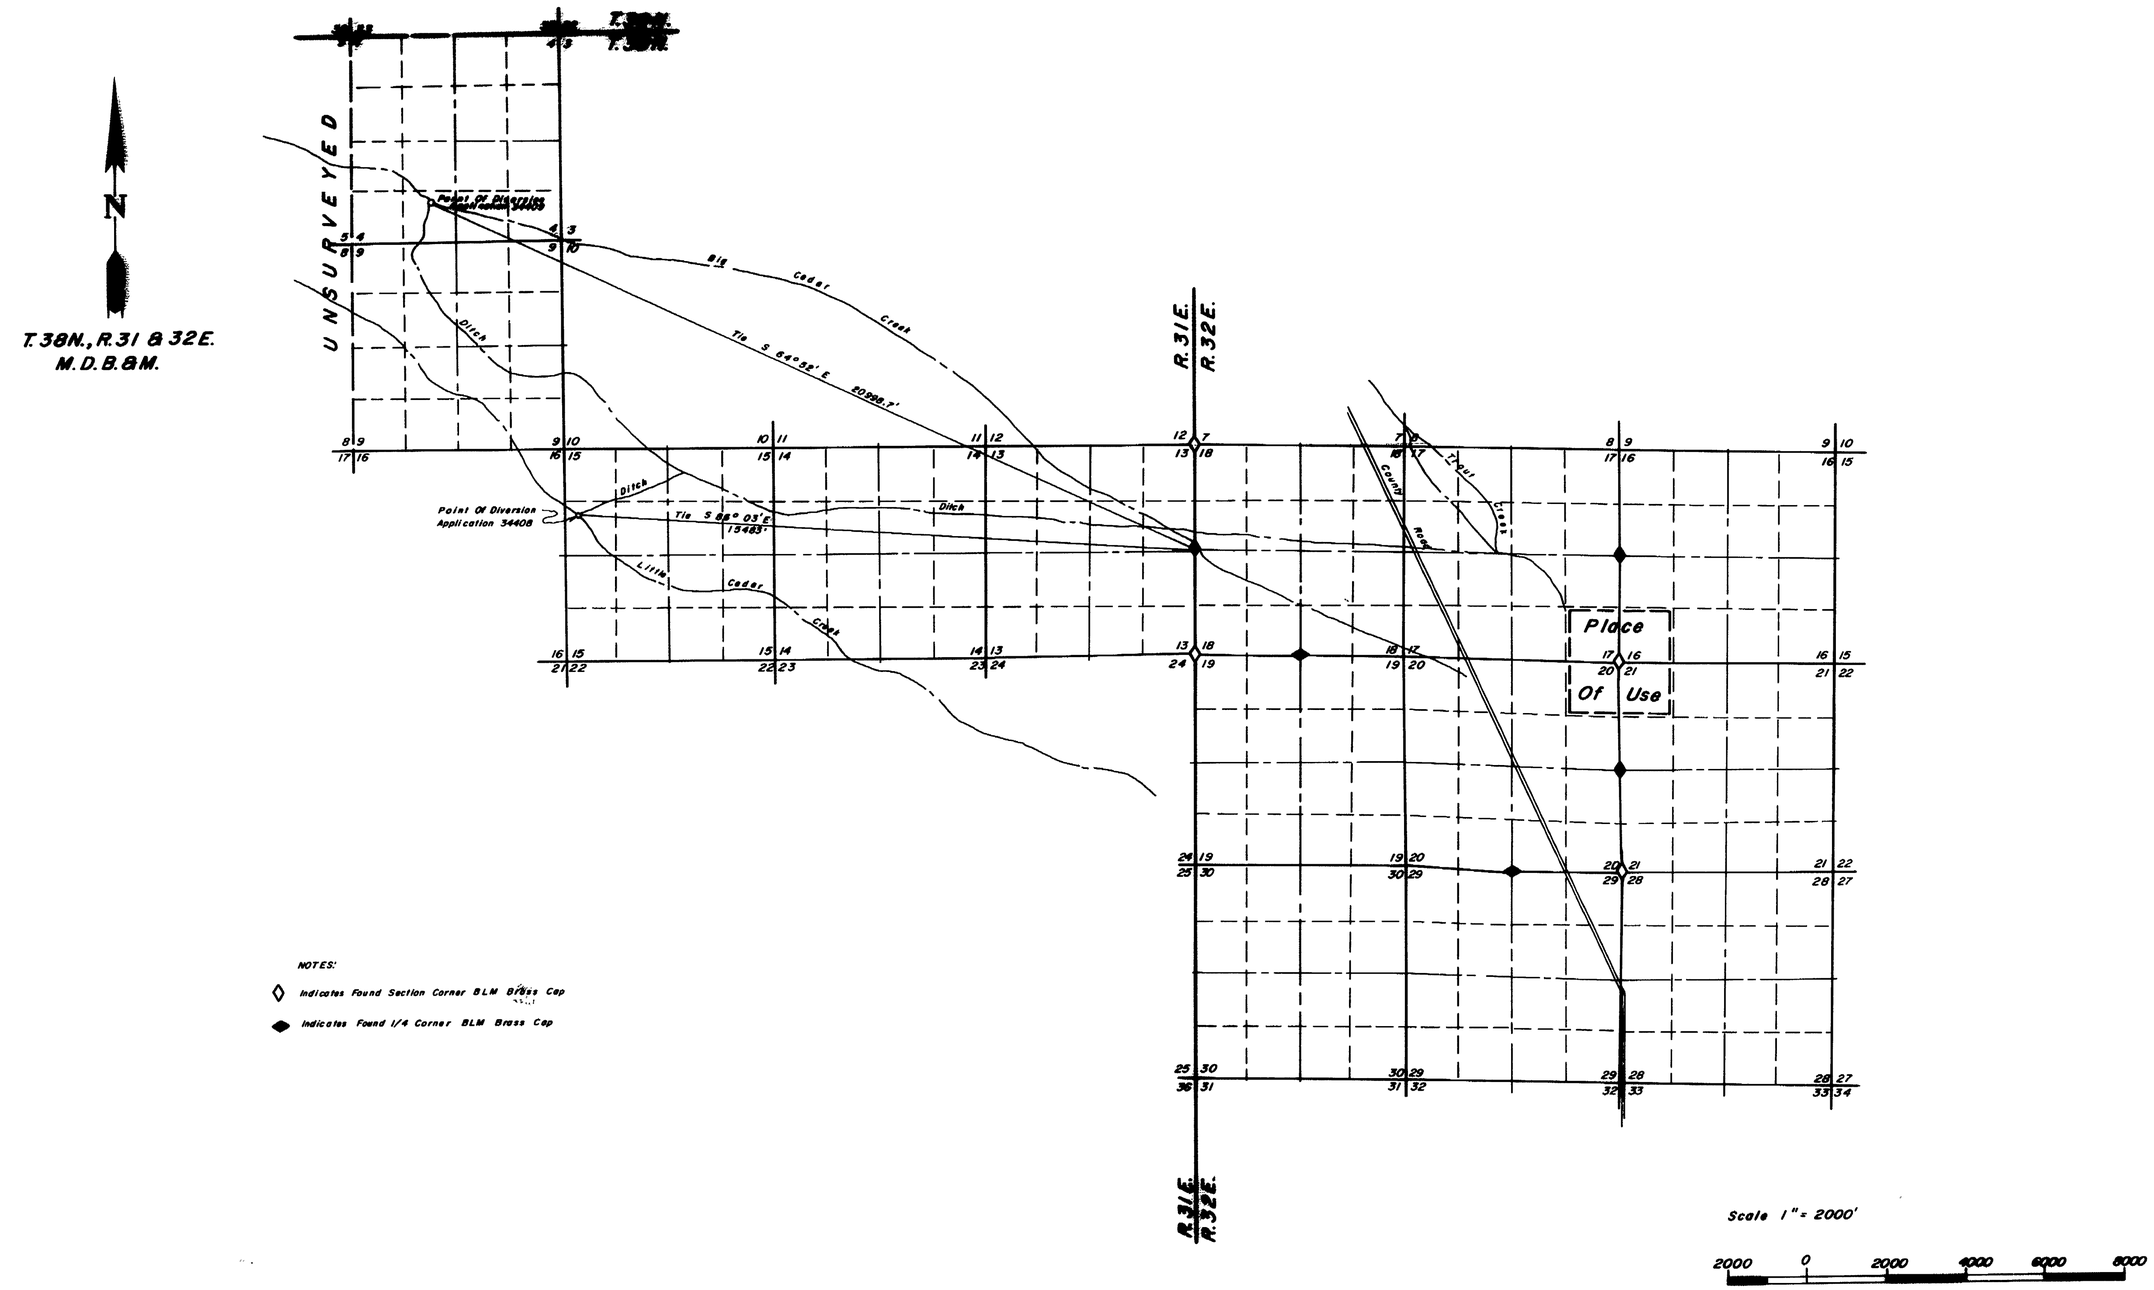

NOTES:

◇ Indicates Found Section Corner BLM Brass Cap

◆ Indicates Found 1/4 Corner BLM Brass Cap

OFFICE
STATE ENGINEER
1980 DEC 5 AM 11 02

FILED
DEC 5 1980
STATE ENGINEER'S OFFICE

34408 CERTIFICATE NO. 10271 ISSUED 9/23/82

34409 CERTIFICATE NO. 10272 ISSUED 9/23/82

Desert Mountain Surveying Company
146 West Second Street
Winnemucca, Nevada 89445

Map
To Accompany Proof Of Beneficial Use
Under Application Nos. 34408 & 34409
By DeLong Ranches Inc.
From Big And Little Cedar Creek

Humboldt County Nevada

34409 34408