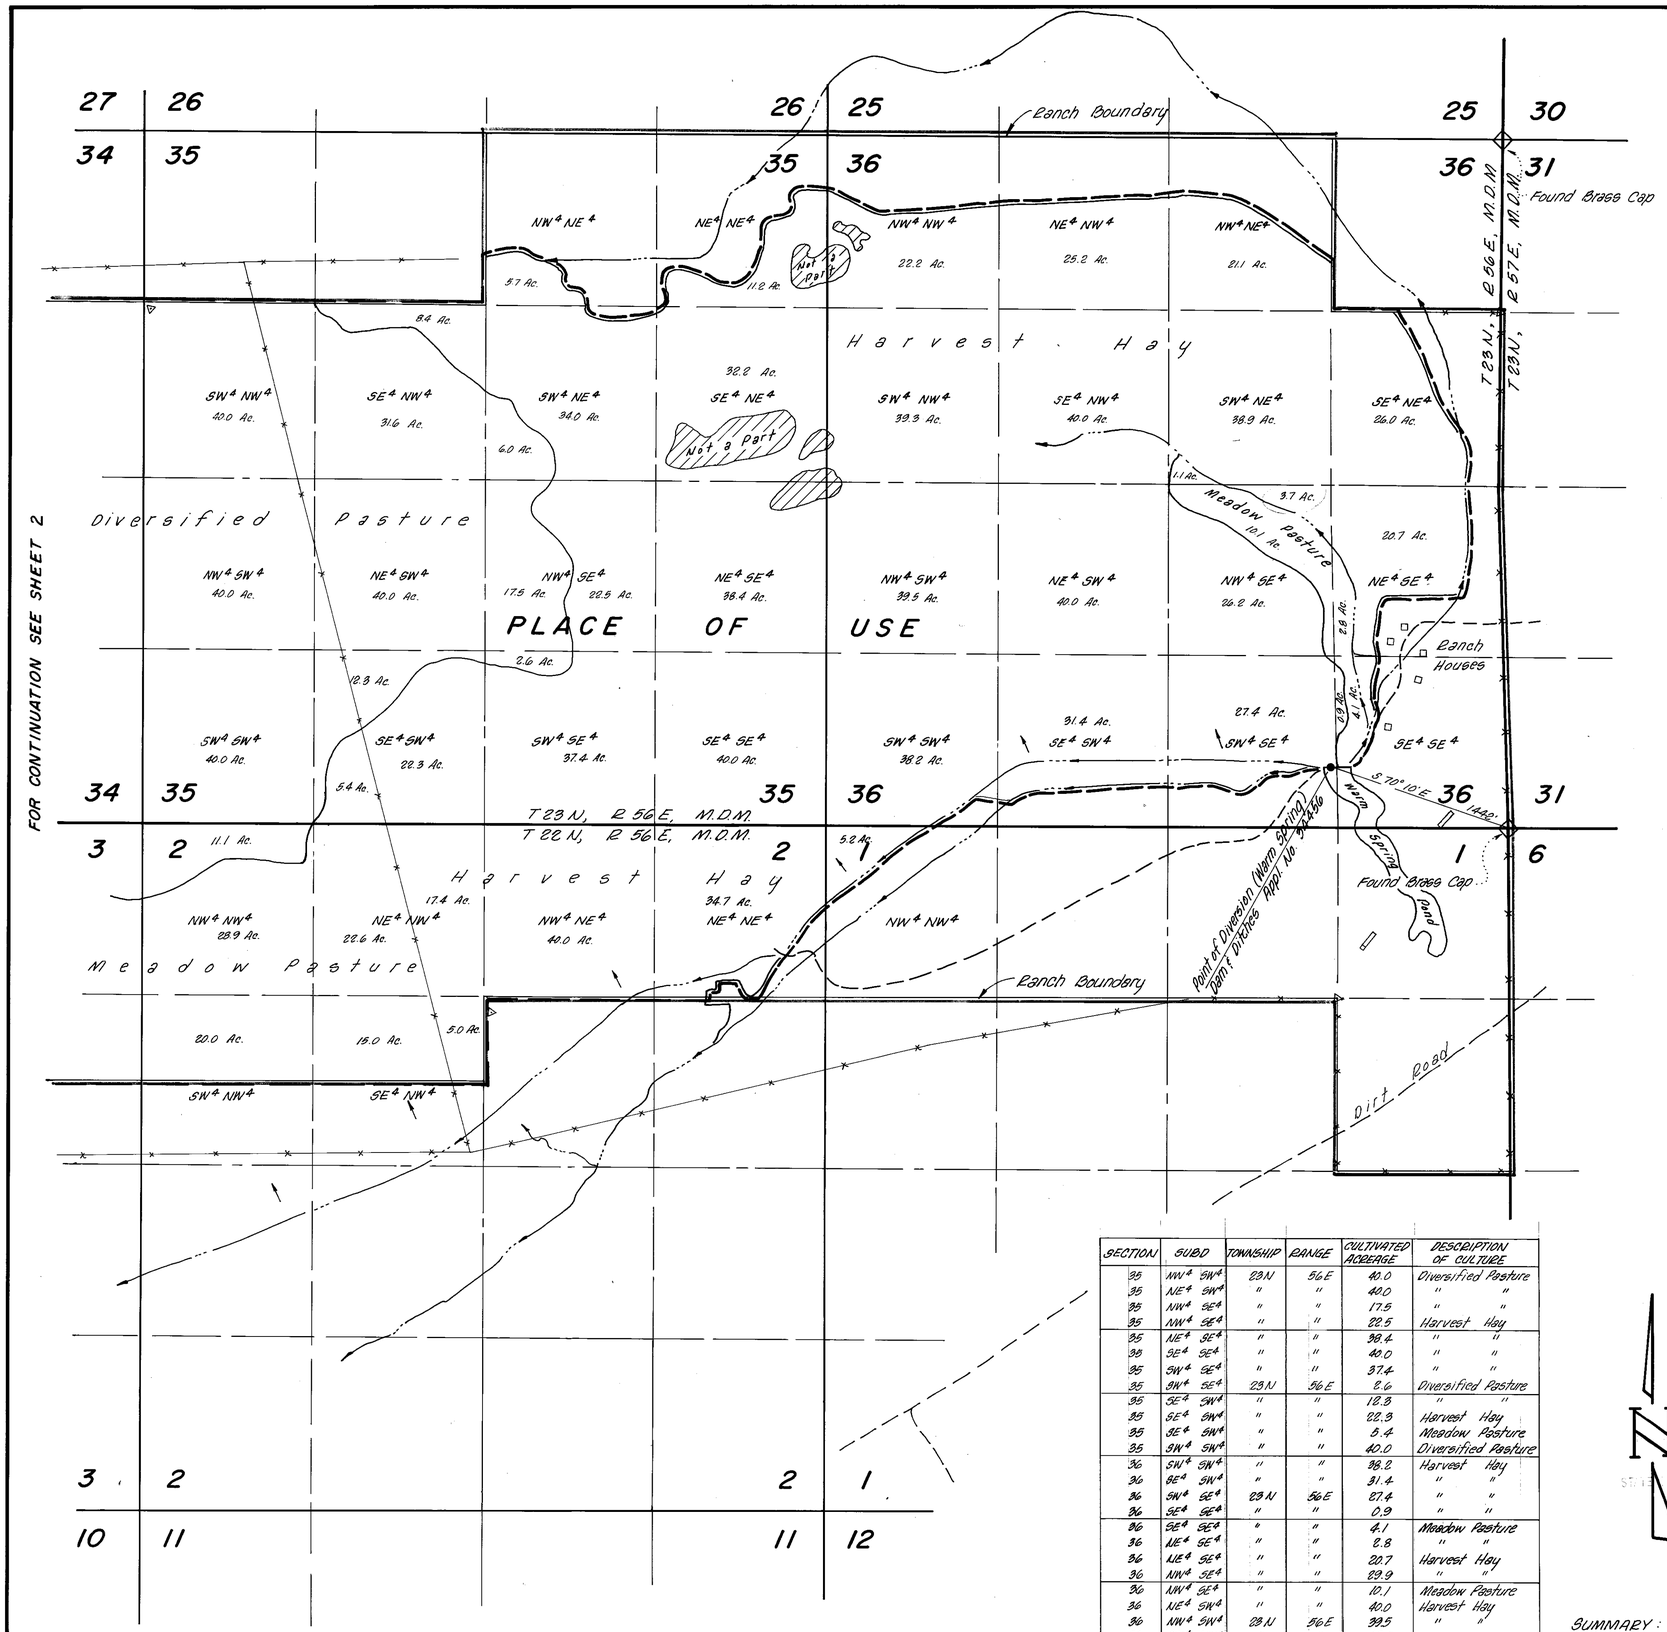

SECTION	SUBD.	TOWNSHIP	RANGE	CULTIVATED ACREAGE	DESCRIPTION OF CULTURE
1	NW4 NW4	22N	56E	5.2	Harvest Hay
2	NE4 NE4	"	"	34.7	" "
2	NW4 NE4	"	"	40.0	" "
2	NE4 NW4	"	"	17.4	" "
2	NE4 NW4	"	"	22.6	Meadow Pasture
2	SE4 NW4	22N	56E	19.0	" "
2	SE4 NW4	"	"	5.0	Harvest Hay
2	SW4 NW4	"	"	20.0	Meadow Pasture
2	NW4 NW4	"	"	28.9	" "
2	NW4 NW4	"	"	11.1	Diversified Pasture
3	NE4 NE4	"	"	8.9	" "
3	NE4 NE4	22N	56E	31.1	Meadow Pasture
3	SE4 NE4	"	"	16.9	" "
3	SE4 NE4	"	"	3.1	Diversified Pasture
3	SW4 NE4	"	"	14.0	" "
3	SE4 NW4	"	"	6.5	" "
3	NW4 NW4	"	"	5.0	" "
3	NE4 NW4	"	"	35.0	" "
3	NW4 NE4	"	"	32.0	" "
3	NW4 NE4	"	"	8.0	Meadow Pasture
34	SW4 SW4	23N	56E	19.5	Diversified Pasture
34	SE4 SW4	"	"	38.8	" "
34	SW4 SE4	"	"	40.0	" "
34	SE4 SE4	"	"	40.0	" "
34	NE4 SE4	"	"	40.0	" "
34	NW4 SE4	"	"	40.0	" "
34	NE4 SW4	"	"	40.0	" "
34	NW4 SW4	"	"	21.4	" "
34	SW4 NW4	23N	56E	6.4	" "
34	SE4 NW4	"	"	33.3	" "
34	SW4 NE4	"	"	40.0	" "
34	SE4 NE4	"	"	40.0	" "
35	SW4 NW4	"	"	40.0	" "
35	SE4 NW4	"	"	31.6	" "
35	SE4 NW4	"	"	8.4	Harvest Hay
35	NW4 NE4	23N	56E	5.7	" "
35	NE4 NE4	"	"	11.2	" "
35	SE4 NE4	"	"	32.2	" "
35	SW4 NE4	"	"	34.0	" "
35	SW4 NE4	"	"	6.0	Diversified Pasture

SECTION	SUBD.	TOWNSHIP	RANGE	CULTIVATED ACREAGE	DESCRIPTION OF CULTURE
35	NW4 SW4	23N	56E	40.0	Diversified Pasture
35	NE4 SW4	"	"	40.0	" "
35	NW4 SE4	"	"	17.5	" "
35	NW4 SE4	"	"	22.5	Harvest Hay
35	NE4 SE4	"	"	38.4	" "
35	SE4 SE4	"	"	40.0	" "
35	SW4 SE4	"	"	37.4	" "
35	SW4 SE4	23N	56E	2.6	Diversified Pasture
35	SE4 SW4	"	"	12.3	" "
35	SE4 SW4	"	"	22.3	Harvest Hay
35	SE4 SW4	"	"	5.4	Meadow Pasture
35	SW4 SW4	"	"	40.0	Diversified Pasture
36	SW4 SW4	"	"	38.2	Harvest Hay
36	SE4 SW4	"	"	31.4	" "
36	SW4 SE4	23N	56E	27.4	" "
36	SE4 SE4	"	"	0.9	" "
36	SE4 SE4	"	"	4.1	Meadow Pasture
36	NE4 SE4	"	"	2.8	" "
36	NE4 SE4	"	"	20.7	Harvest Hay
36	NW4 SE4	"	"	29.9	" "
36	NW4 SE4	"	"	10.1	Meadow Pasture
36	NE4 SW4	"	"	40.0	Harvest Hay
36	NW4 SW4	23N	56E	39.5	" "
36	SW4 NW4	"	"	39.3	" "
36	SE4 NW4	"	"	40.0	" "
36	SW4 NE4	"	"	38.9	" "
36	NW4 NE4	"	"	26.0	" "
36	NW4 NE4	"	"	21.1	" "
36	NE4 NW4	"	"	25.2	" "
36	NW4 NW4	"	"	22.2	" "
36	SW4 NE4	"	"	1.1	Meadow Pasture

STATE OF NEVADA
COUNTY OF WASHOE S.S.

I, E.P. Osgood, Jr., being first duly sworn, depose and say that this map, consisting of 2 sheets, numbered from 1 to 2, inclusive, has been correctly drawn to the designated scale from field notes of a survey made by me, or under my supervision and direction, between the 19th day of October, and the 21st day of October, 1983; that it truly and correctly represents the location and extent of the works used to divert water from springs, in White Pine Co. by Stone Machinery Co. for irrigation purposes under Application No. 34454 & 34456. That the point of diversion, the location, size of the diverting channel, location and description of all measuring devices, the location and extent of lands owned or controlled by the applicant upon which water applied for under Application No. 34454 & 34456 is used, together with the area and kind of culture in each 40-acre subdivision, and the location and names of all other works or streams which are crossed by or connected with said works are fully and correctly designated thereon.

E.P. Osgood, Jr.
E.P. Osgood, Jr. State Water Rt. Sur. No. 294

Subscribed and sworn to before me this 23rd day of January, 1984.

Marvin Hamrick
Notary Public

MARVIN HAMRICK
Notary Public - State of Nevada
Washoe County
My Appointment Expires May 3, 1986

SCALE 1" = 600'

Basis of Bearings: Magnetic Variation = 17°

0 500 1000 1500 2000
SCALE: 1" = 600'

N

FILED
JAN 25 1984
STATE ENGINEER'S OFFICE

SUMMARY: (1700.1 Ac.)
Harvest Hay = 795.1 Ac.
Meadow Pasture = 166.0 Ac.
Diversified Pasture = 739.0 Ac.

34454 CERTIFICATE No. 11621 ISSUED 12/29/86
34456 CERTIFICATE No. 11622 ISSUED 12/29/86

MAP
TO ACCOMPANY PROOF OF BENEFICIAL USE
UNDER APPLICATION NO. 34454 & 34456
FOR IRRIGATION
BY
STONE MACHINERY CO.
FROM SPRINGS

E.P. OSGOOD, JR. STATE WATER RT. SUR. NO. 294

SHEET 1 OF 2

34456 34454

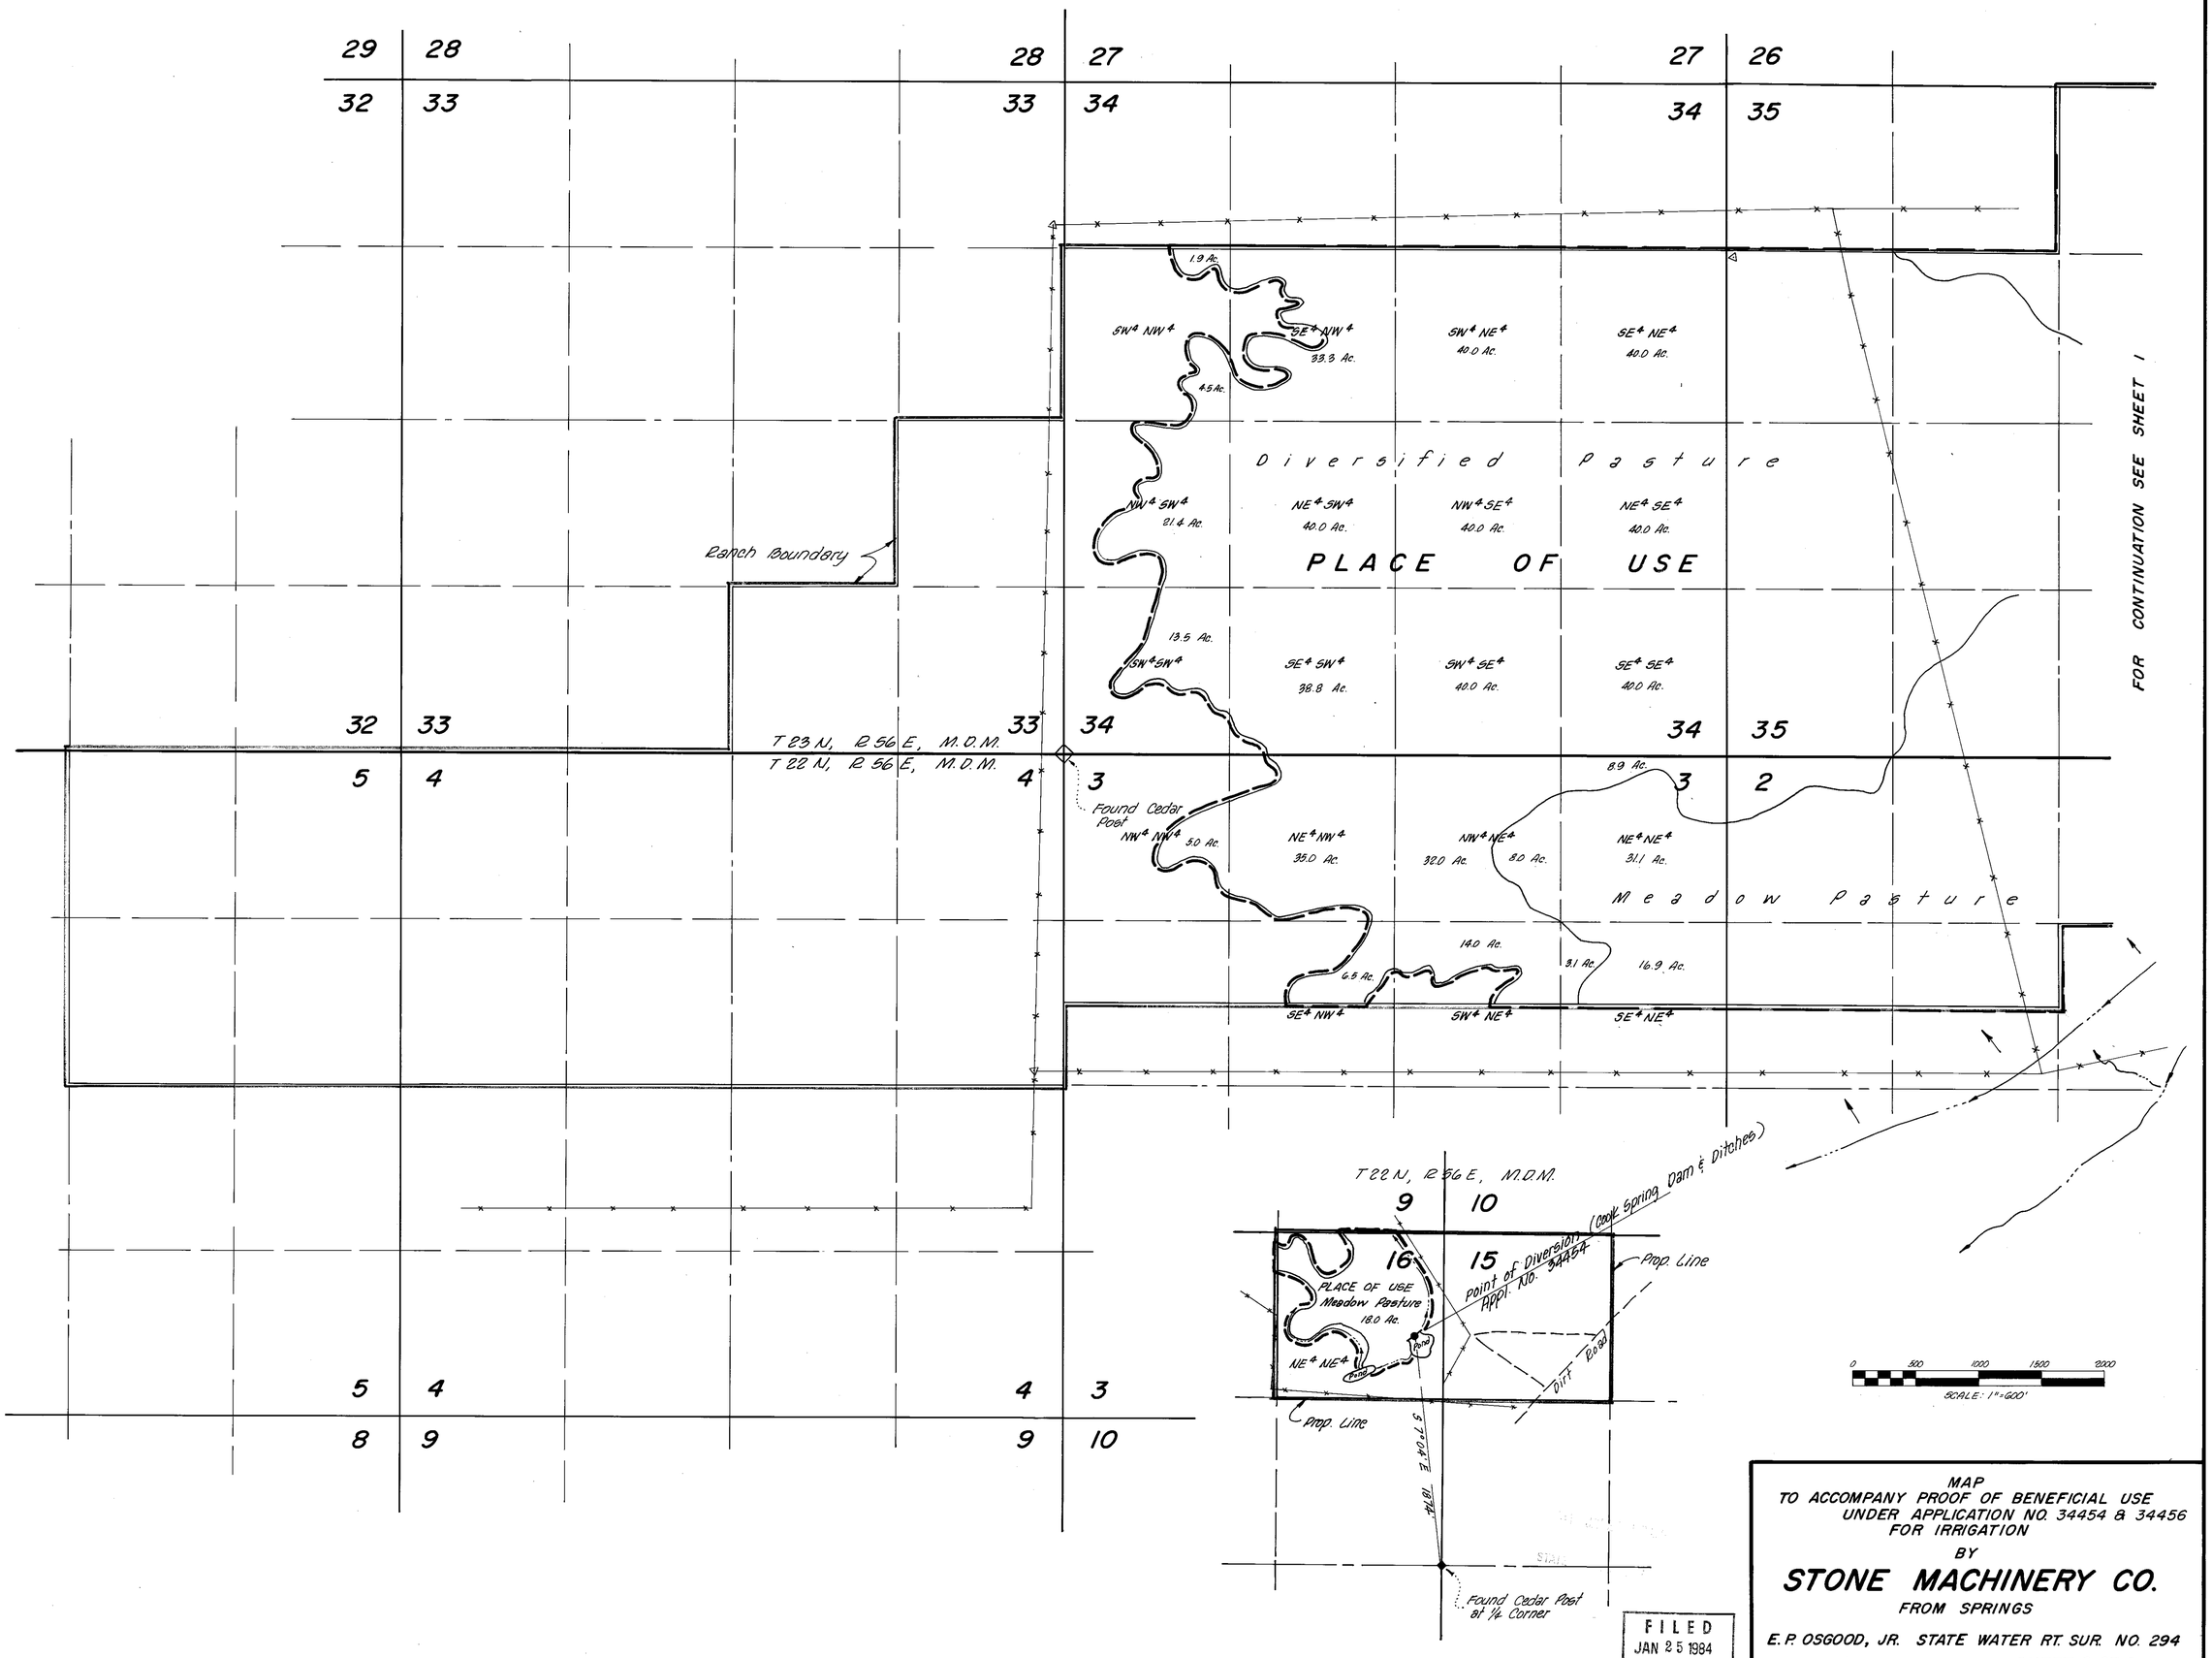

FILED
JAN 25 1984
STATE ENGINEER'S OFFICE

MAP
TO ACCOMPANY PROOF OF BENEFICIAL USE
UNDER APPLICATION NO. 34454 & 34456
FOR IRRIGATION
BY

STONE MACHINERY CO.

FROM SPRINGS

E. P. OSGOOD, JR. STATE WATER RT. SUR. NO. 294

SHEET 2 OF 2

34456 34454