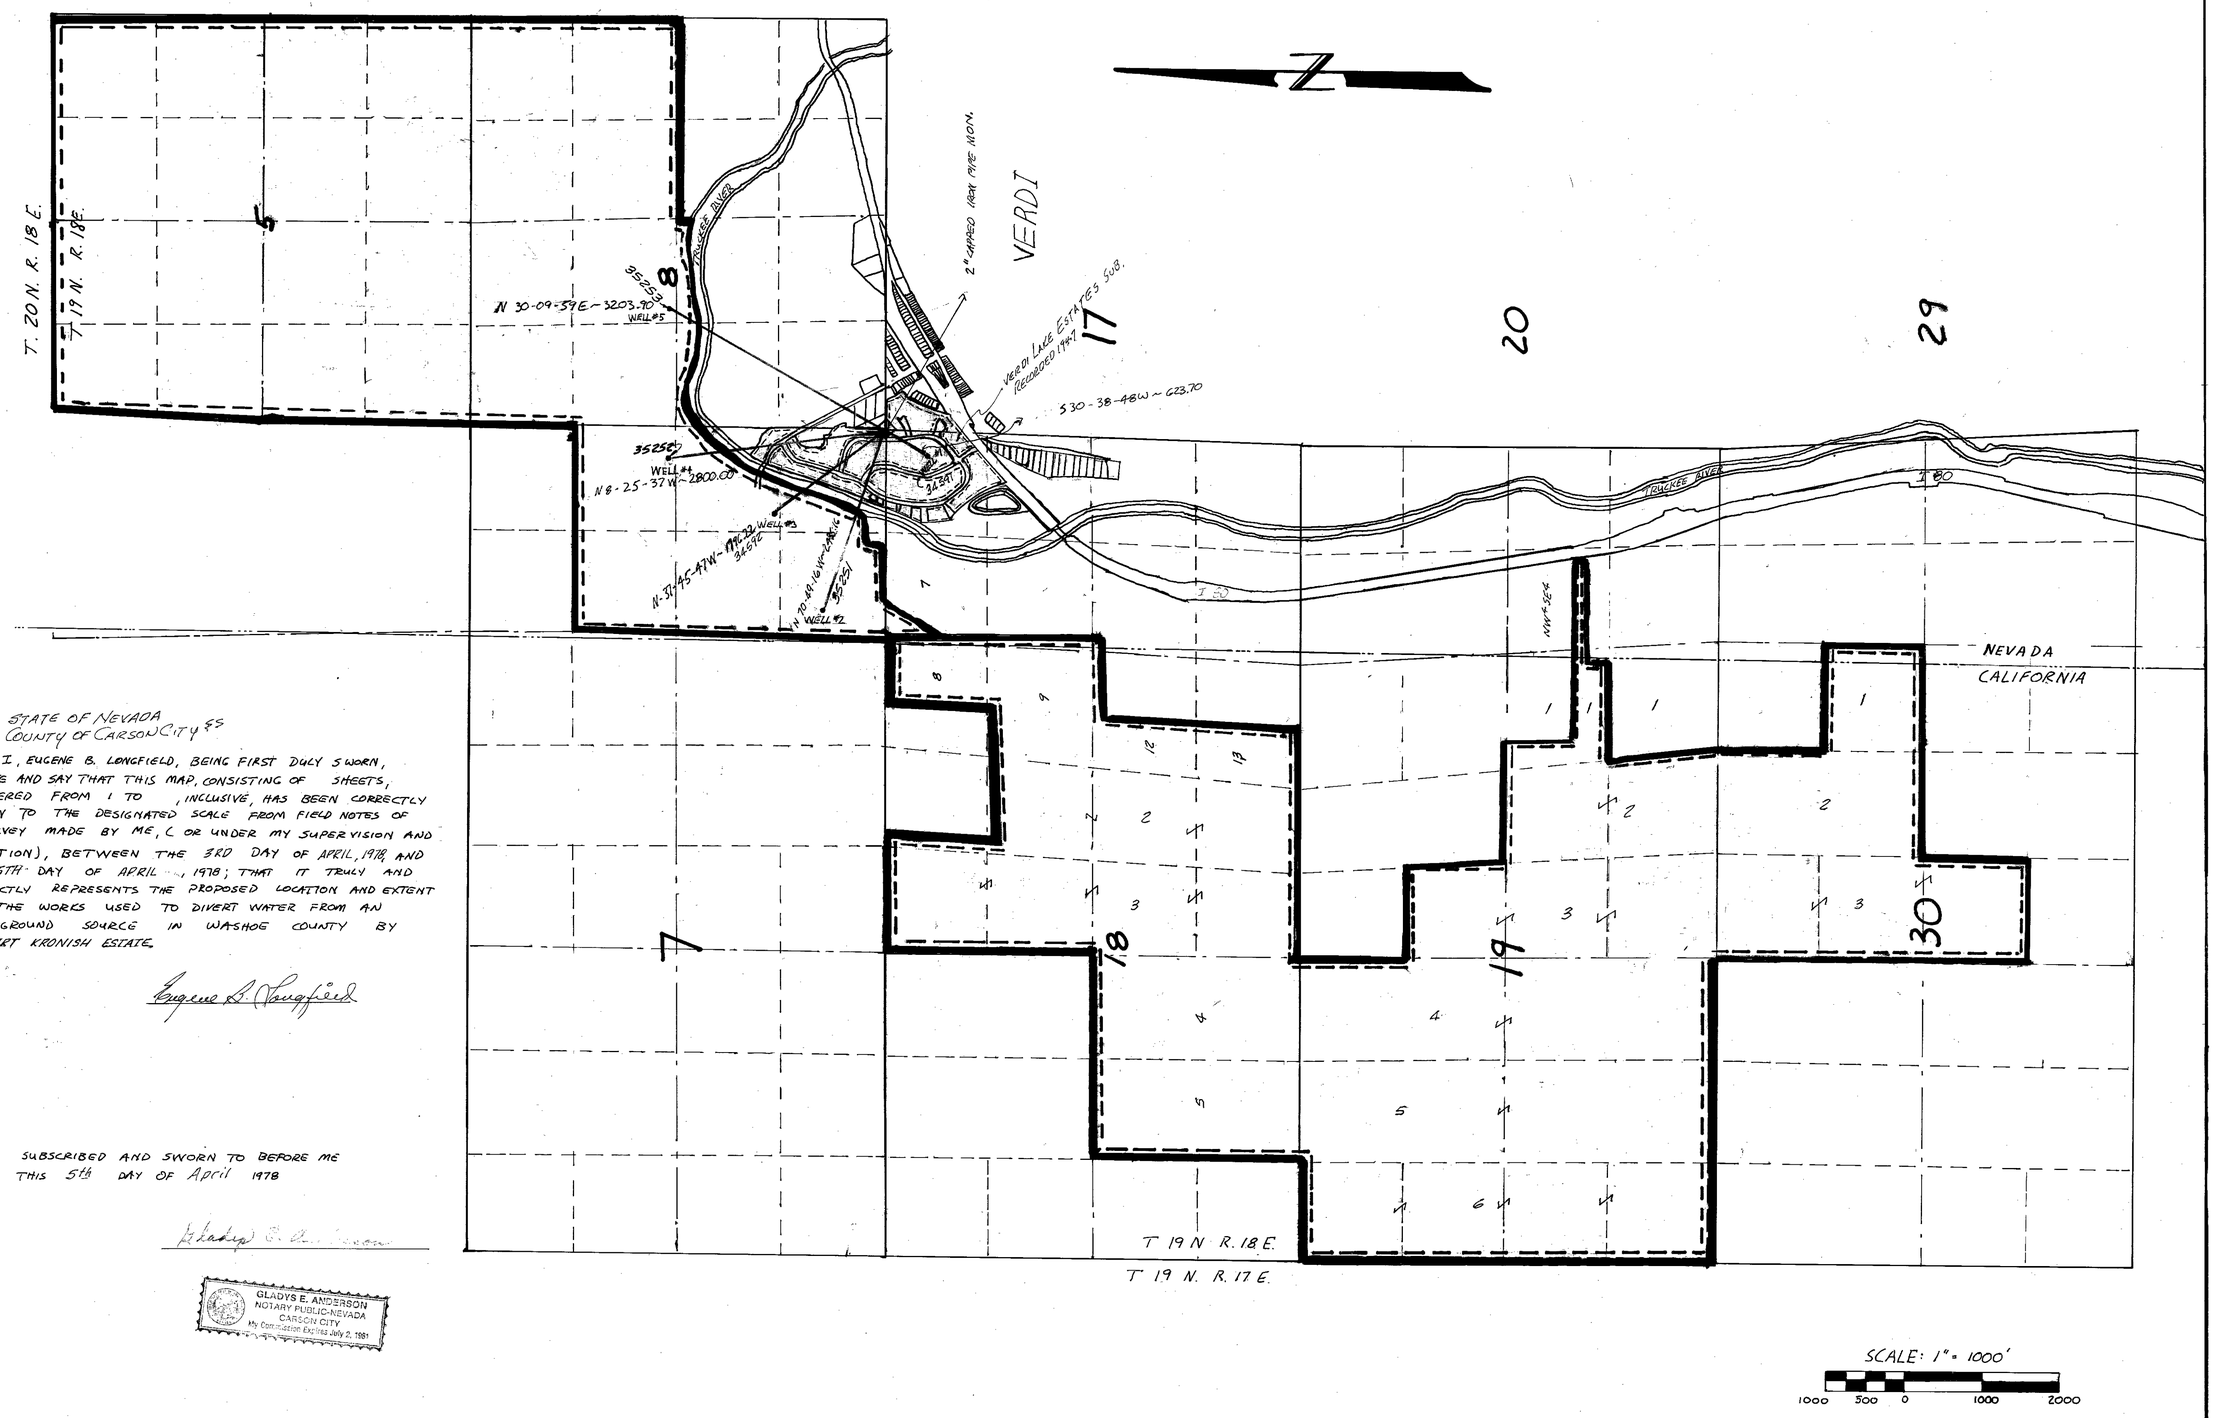

STATE OF NEVADA
COUNTY OF CARSON CITY ss

I, EUGENE B. LONGFIELD, BEING FIRST DULY SWORN, DEPOSE AND SAY THAT THIS MAP, CONSISTING OF SHEETS, NUMBERED FROM 1 TO , INCLUSIVE, HAS BEEN CORRECTLY DRAWN TO THE DESIGNATED SCALE FROM FIELD NOTES OF A SURVEY MADE BY ME, OR UNDER MY SUPERVISION AND DIRECTION), BETWEEN THE 3RD DAY OF APRIL, 1978 AND THE 5TH DAY OF APRIL, 1978; THAT IT TRULY AND CORRECTLY REPRESENTS THE PROPOSED LOCATION AND EXTENT OF THE WORKS USED TO DIVERT WATER FROM AN UNDERGROUND SOURCE IN WASHOE COUNTY BY HERBERT KRONISH ESTATE.

Eugene B. Longfield

SUBSCRIBED AND SWORN TO BEFORE ME THIS 5th DAY OF April 1978

Gladys E. Anderson

GLADYS E. ANDERSON
NOTARY PUBLIC-NEVADA
CARSON CITY
My Commission Expires July 2, 1981

PLACE OF USE

99064-7

34591 CERTIFICATE No. 14777 ISSUED 12-16-97

1978 APR 5 PM 4 55

FILED
APR 5 1978
STATE ENGINEER'S OFFICE

34591 35251-35253

MAP

TO ACCOMPANY APPLICATION TO APPROPRIATE WATER FOR A QUASI-MUNICIPAL-SUBDIVISION BY HERBERT KRONISH ESTATE, FROM AN UNDERGROUND SOURCE

Prepared by: Longfield Engineering
Reno, Nevada

58927
56918
(51649 THRU
51663)

49067 49066 49065 49064 47172 47171 47170 47001 47000 46999 46998 35253 35252 35251 34592 - 34591