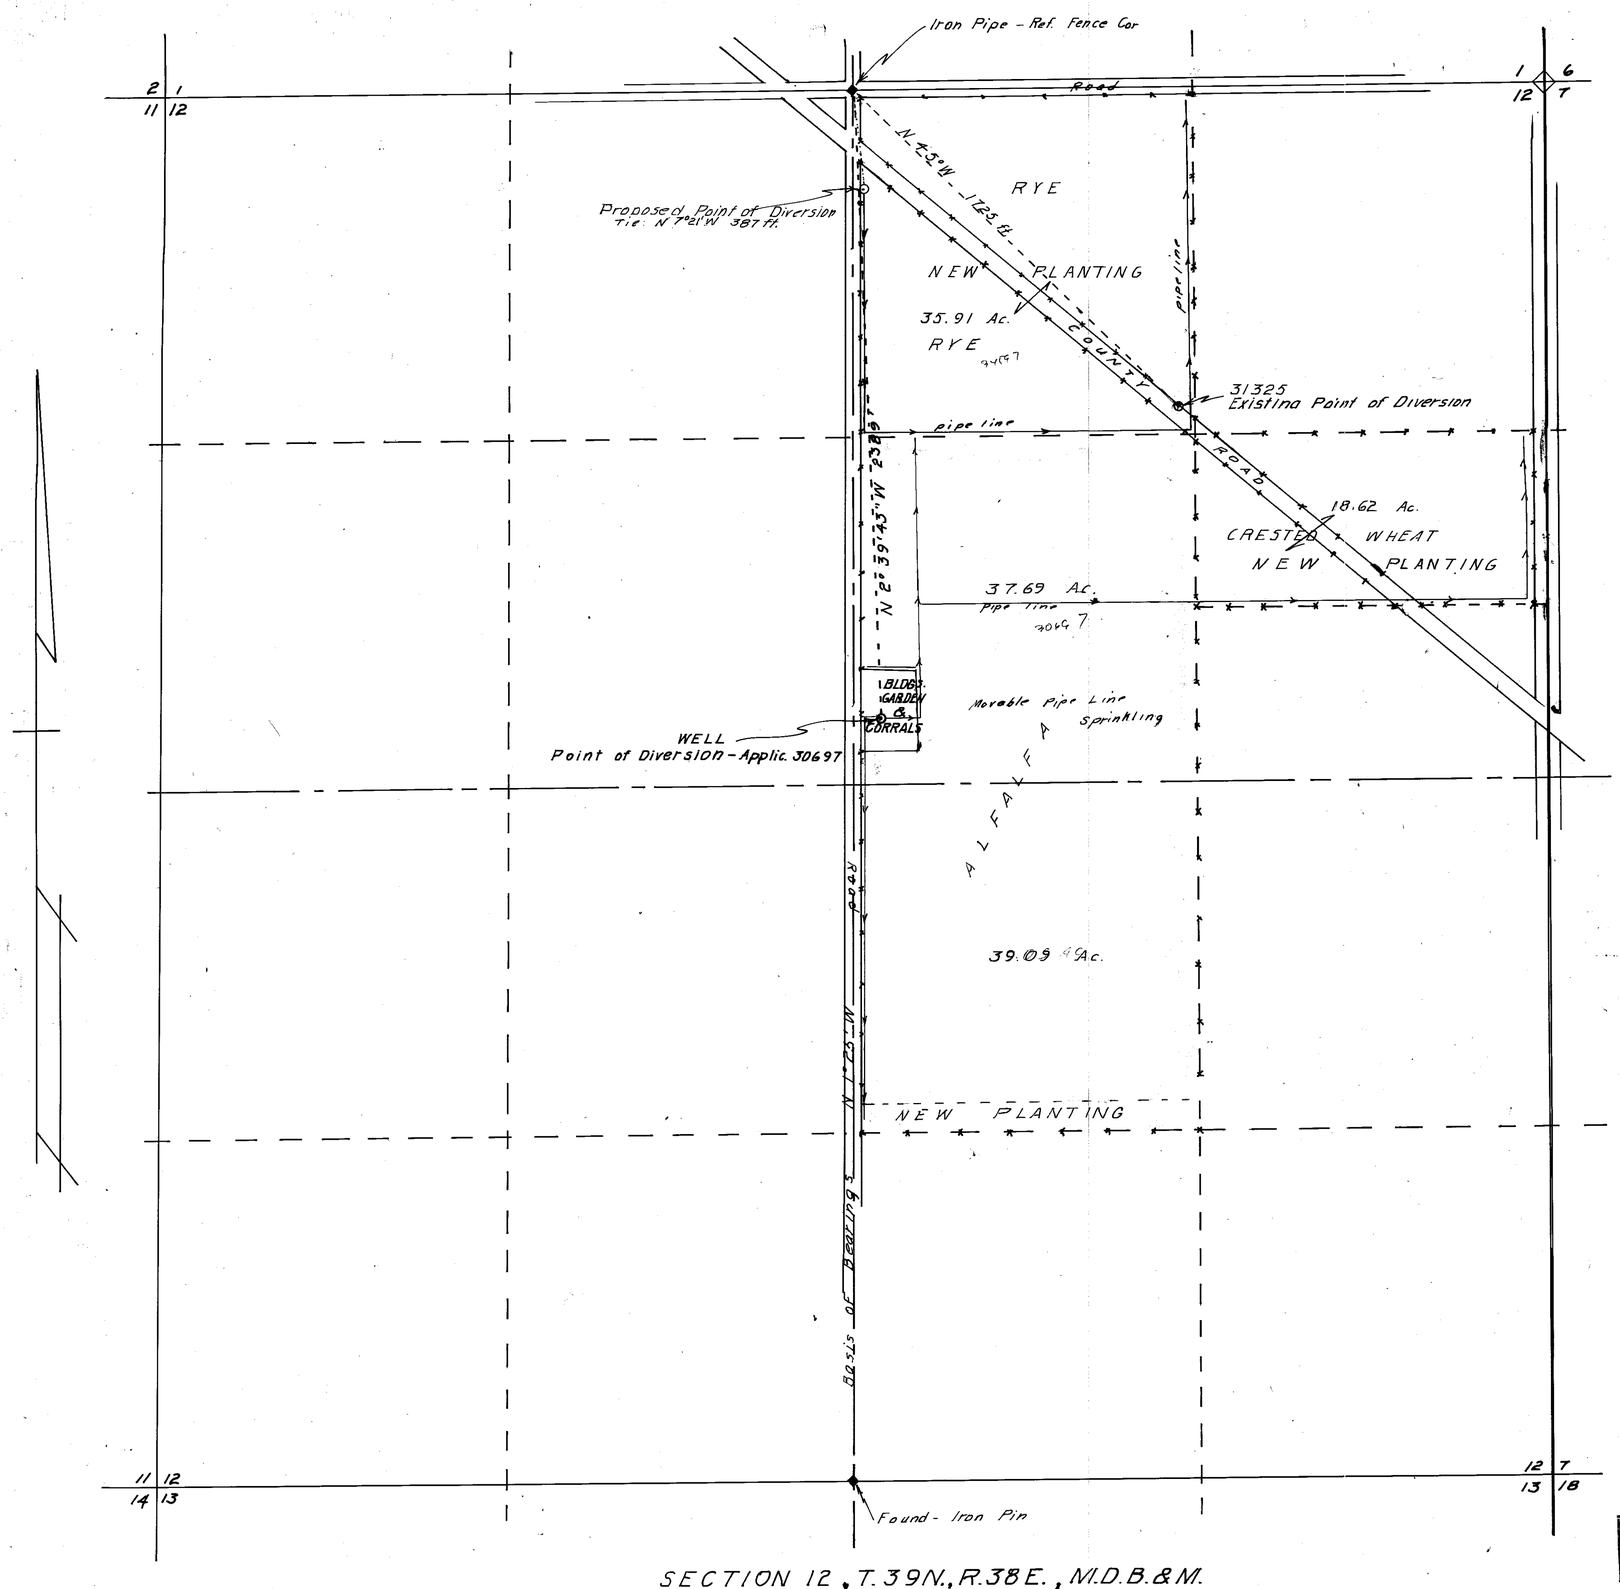

SECTION 12, T.39N., R.38E., M.D.B.&M.
Basis of Bearings - Subdivision Plat.

Section	Subdivision	Township	Range	Acres	Culture
12	SW¼ NE¼	39N	38E	37.69	Alfalfa
"	SE¼ NE¼	"	"	18.62	Newly Planted
"	NW¼ SE¼			39.09	Alfalfa & New
	30697	Total		95.40	
"	NW¼ NE¼	"	"	35.91	New Rye
	31325				

STATE OF NEVADA
COUNTY OF HUMBOLDT } S.S.

I, J. R. Caldwell, being first duly sworn, depose and say that this map, consisting of 1 sheets, has been correctly drawn to the designated scale from field notes of a survey made by me, (or under my supervision and direction) on the 17th Day of September 1977; that it truly and correctly represents the location and extent of the works used to divert water from underground in HUMBOLDT County by Jack Litster, Victor Brooks, Charles Whitmore, Tim Brooks & Russel Brooks for Irrigation & Domestic purposes under Application No. 30697 & 31325. That the point of diversion, the location, size of the diversion channel, location and description of all measuring devices, location and extent of lands owned or controlled by the applicant upon which water applied for under Application No. 30697 & 31325 is used, together with the area and kind of culture in each 40-acre subdivision, and the location and names of all other works or streams which are crossed by or connected with said works are fully and correctly designated thereon.

State Water Right Surveyor No. 626
J. R. CALDWELL

REGISTERED LAND SURVEYOR No. 626 STATE OF NEVADA

Subscribed and sworn to before me this 21 day of September, 1977.

Gladys Gul
Humboldt County Recorder

COUNTY RECORDER HUMBOLDT COUNTY, NEV. GLADYS

Scale 1" = 300'

300 0 400 800 1200 1600

FILED
NOV 10 1978
STATE ENGINEER'S OFFICE

CERTIFICATE No. 10494 ISSUED 12/13/82

30697 CERTIFICATE No. 9305 ISSUED 12/26/78

NOV 10 PM 2 32

MAP TO ACCOMPANY PROOF OF BENEFICIAL USE & CHANGE THE POINT OF DIVERSION

APPLICATION NO. 30697 & 31325

BY JACK LITSTER, VICTOR BROOKS, CHARLES WHITMORE, TIM BROOKS & RUSSEL BROOKS

FROM UNDER GROUND

IN HUMBOLDT COUNTY, NEVADA

85219 81677 30697 74276 34557