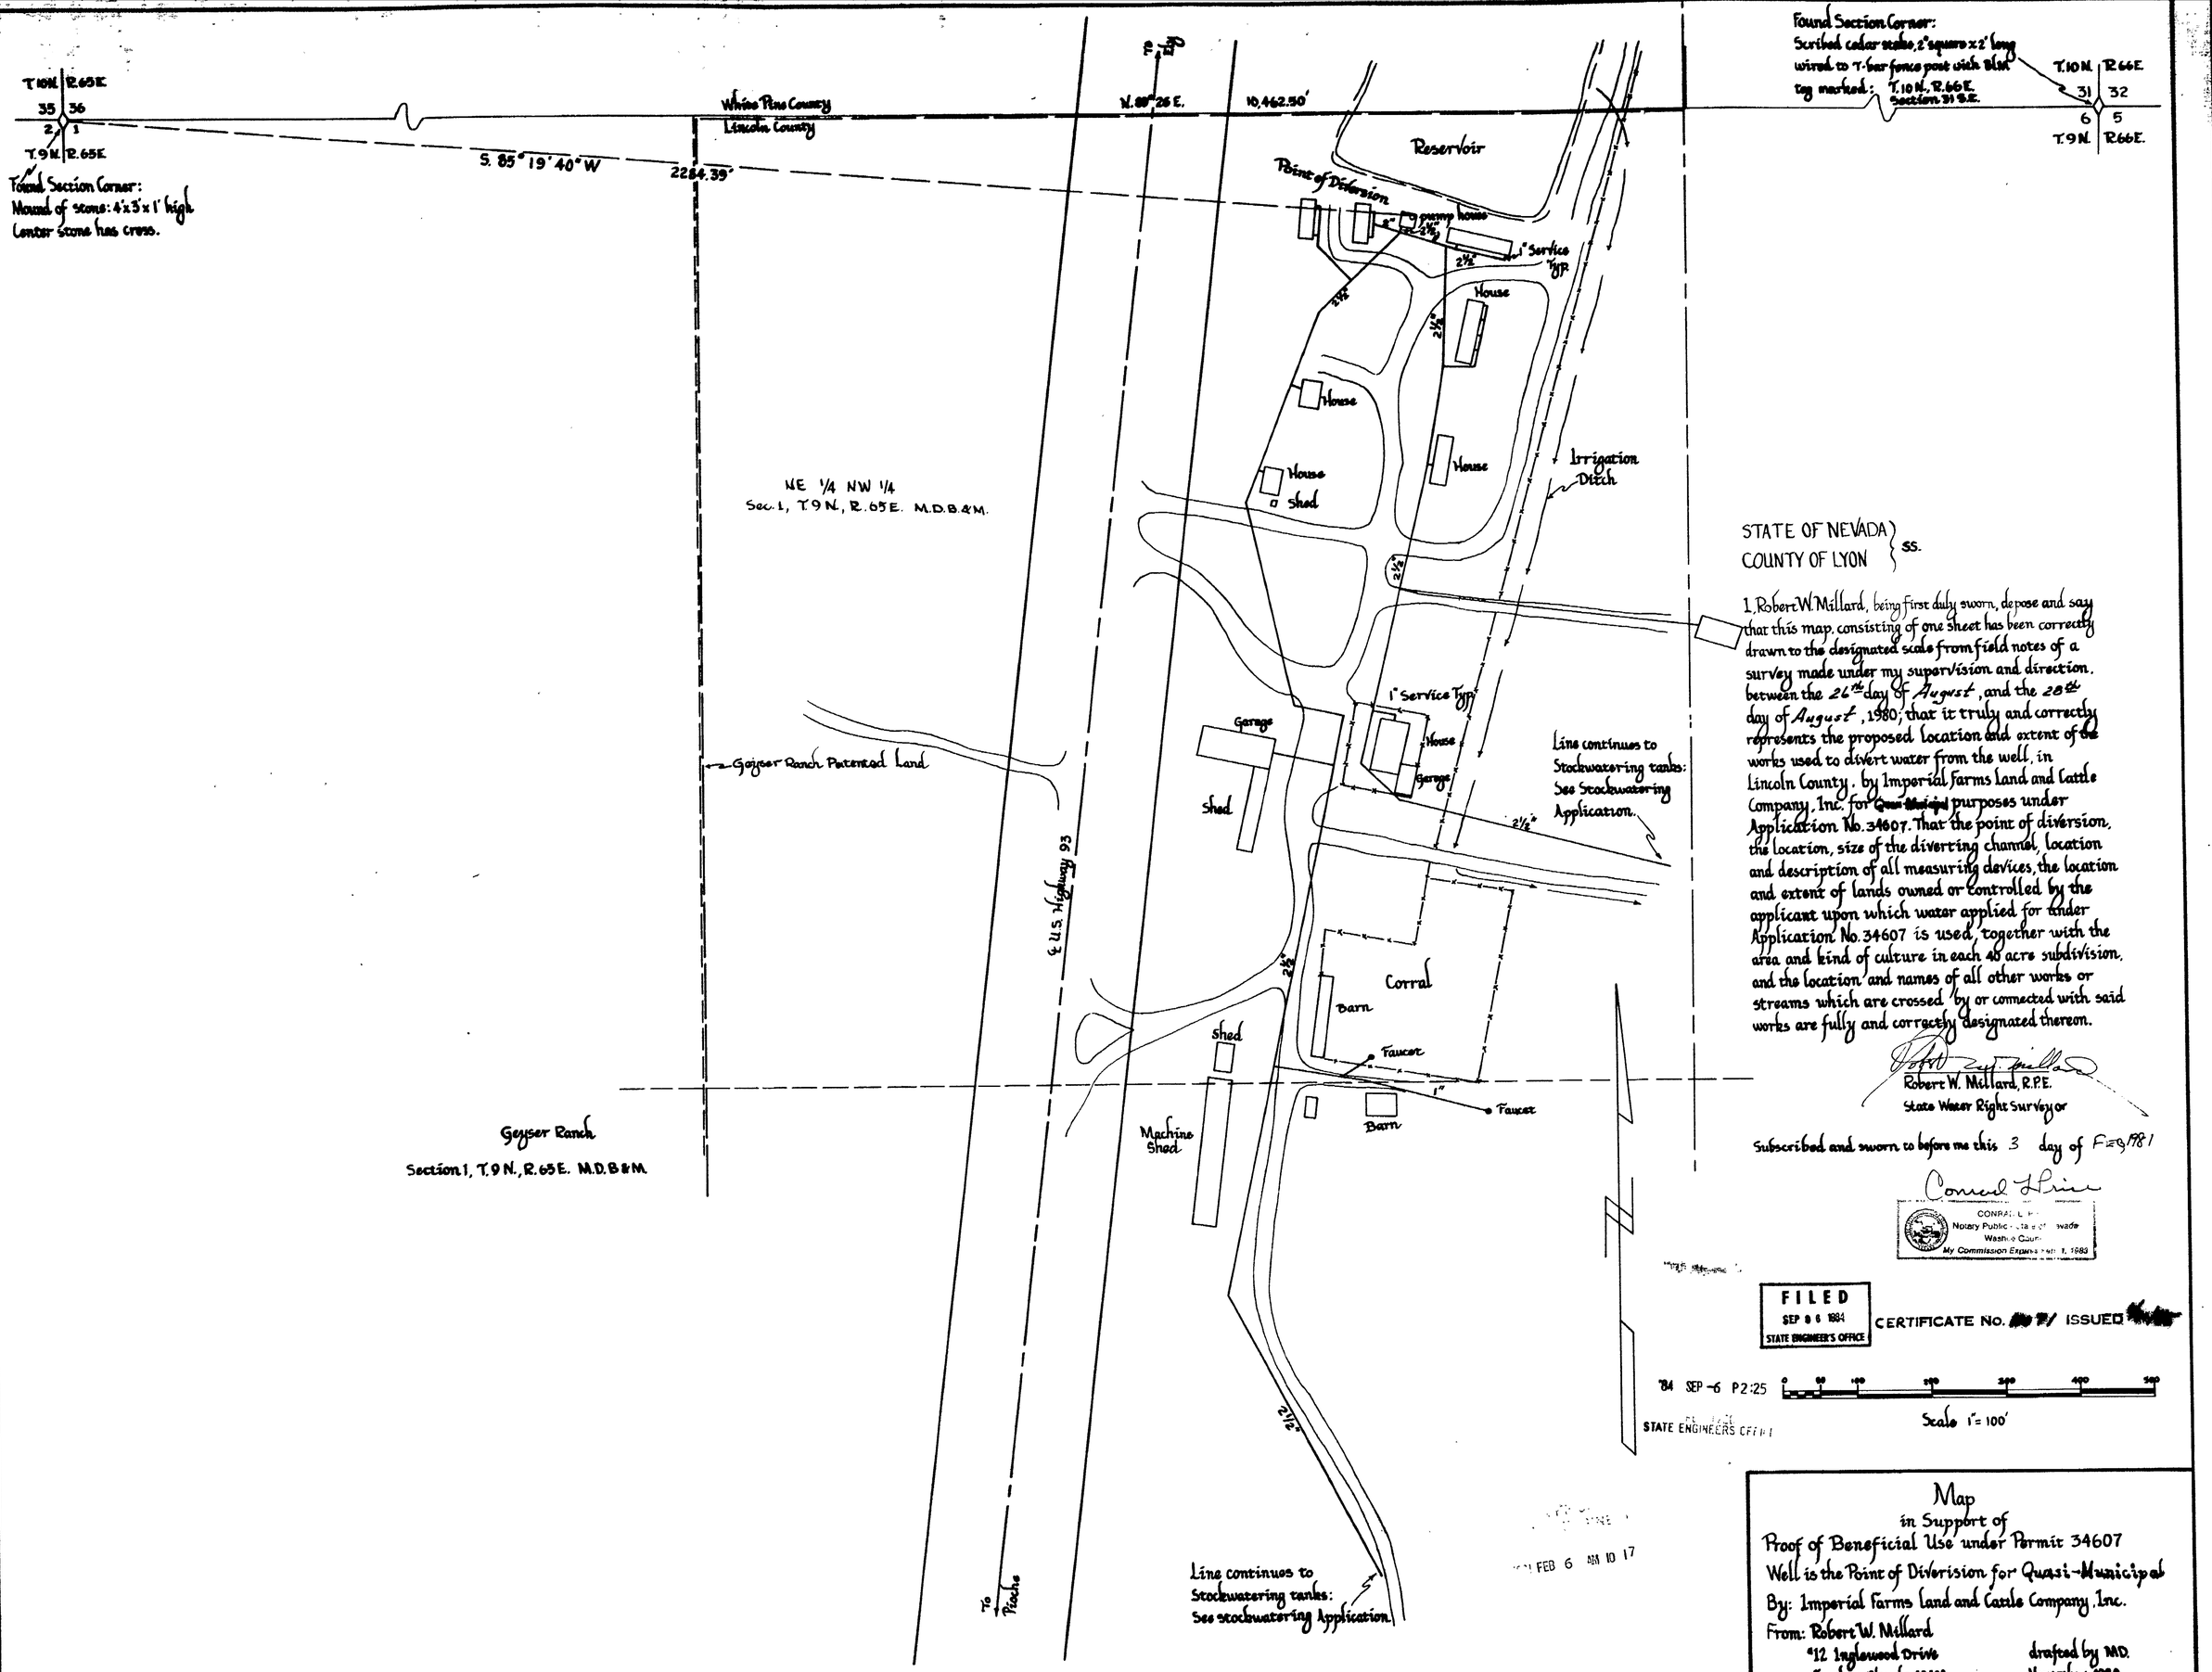
T.10N. R.65E.
35 36
2 1
T.9N. R.65E.
Found Section Corner:
Mound of stone: 4'x3'x1' high
Center stone has cross.
White Pine County
Lincoln County
S. 85°19'40" W
2284.39'
N. 89°26 E.
10,462.50'
Found Section Corner:
Scribed cedar stake, 2" square x 2' long
wired to T-bar fence post with Blm
tag marked: T.10N., R.66E.
Section 31 S.E.
T.10N. R.66E.
31 32
6 5
T.9N. R.66E.
Reservoir
Point of Diversion
pump house
1" Service Typ.
House
House
House
House
Shed
Irrigation Ditch
NE 1/4 NW 1/4
Sec. 1, T.9N., R.65E. M.D.B.&M.
Geyser Ranch Patented Land
1" Service Typ.
Garage
House
Garage
Shed
Line continues to
Stockwatering tanks:
See Stockwatering
Application.
℄ U.S. Highway 93
Corral
Barn
Shed
Faucet
Faucet
Barn
Machine Shed
Geyser Ranch
Section 1, T.9N., R.65E. M.D.B.&M.
To Pioche
Line continues to
Stockwatering tanks:
See stockwatering Application.
FEB 6 AM 10 17
STATE OF NEVADA
COUNTY OF LYON } ss.
I, Robert W. Millard, being first duly sworn, depose and say that this map, consisting of one sheet has been correctly drawn to the designated scale from field notes of a survey made under my supervision and direction, between the 26th day of August, and the 28th day of August, 1980; that it truly and correctly represents the proposed location and extent of the works used to divert water from the well, in Lincoln County, by Imperial Farms Land and Cattle Company, Inc. for Quasi-Municipal purposes under Application No. 34607. That the point of diversion, the location, size of the diverting channel, location and description of all measuring devices, the location and extent of lands owned or controlled by the applicant upon which water applied for under Application No. 34607 is used, together with the area and kind of culture in each 40 acre subdivision, and the location and names of all other works or streams which are crossed by or connected with said works are fully and correctly designated thereon.
Robert W. Millard, R.P.E.
State Water Right Surveyor
Subscribed and sworn to before me this 3 day of Feb, 1981
Conrad L. Line
CONRAD L. LINE
Notary Public - State of Nevada
Washoe County
My Commission Expires Oct. 1, 1983
FILED
SEP 06 1984
STATE ENGINEER'S OFFICE
CERTIFICATE NO. [redacted] ISSUED [redacted]
'84 SEP -6 P2:25
STATE ENGINEERS OFFICE
0 50 100 200 300 400 500
Scale 1" = 100'
Map
in Support of
Proof of Beneficial Use under Permit 34607
Well is the Point of Diversion for Quasi-Municipal
By: Imperial Farms Land and Cattle Company, Inc.
From: Robert W. Millard
912 Inglewood Drive
Fernley, Nevada 89408
drafted by MD
November, 1980.
34607