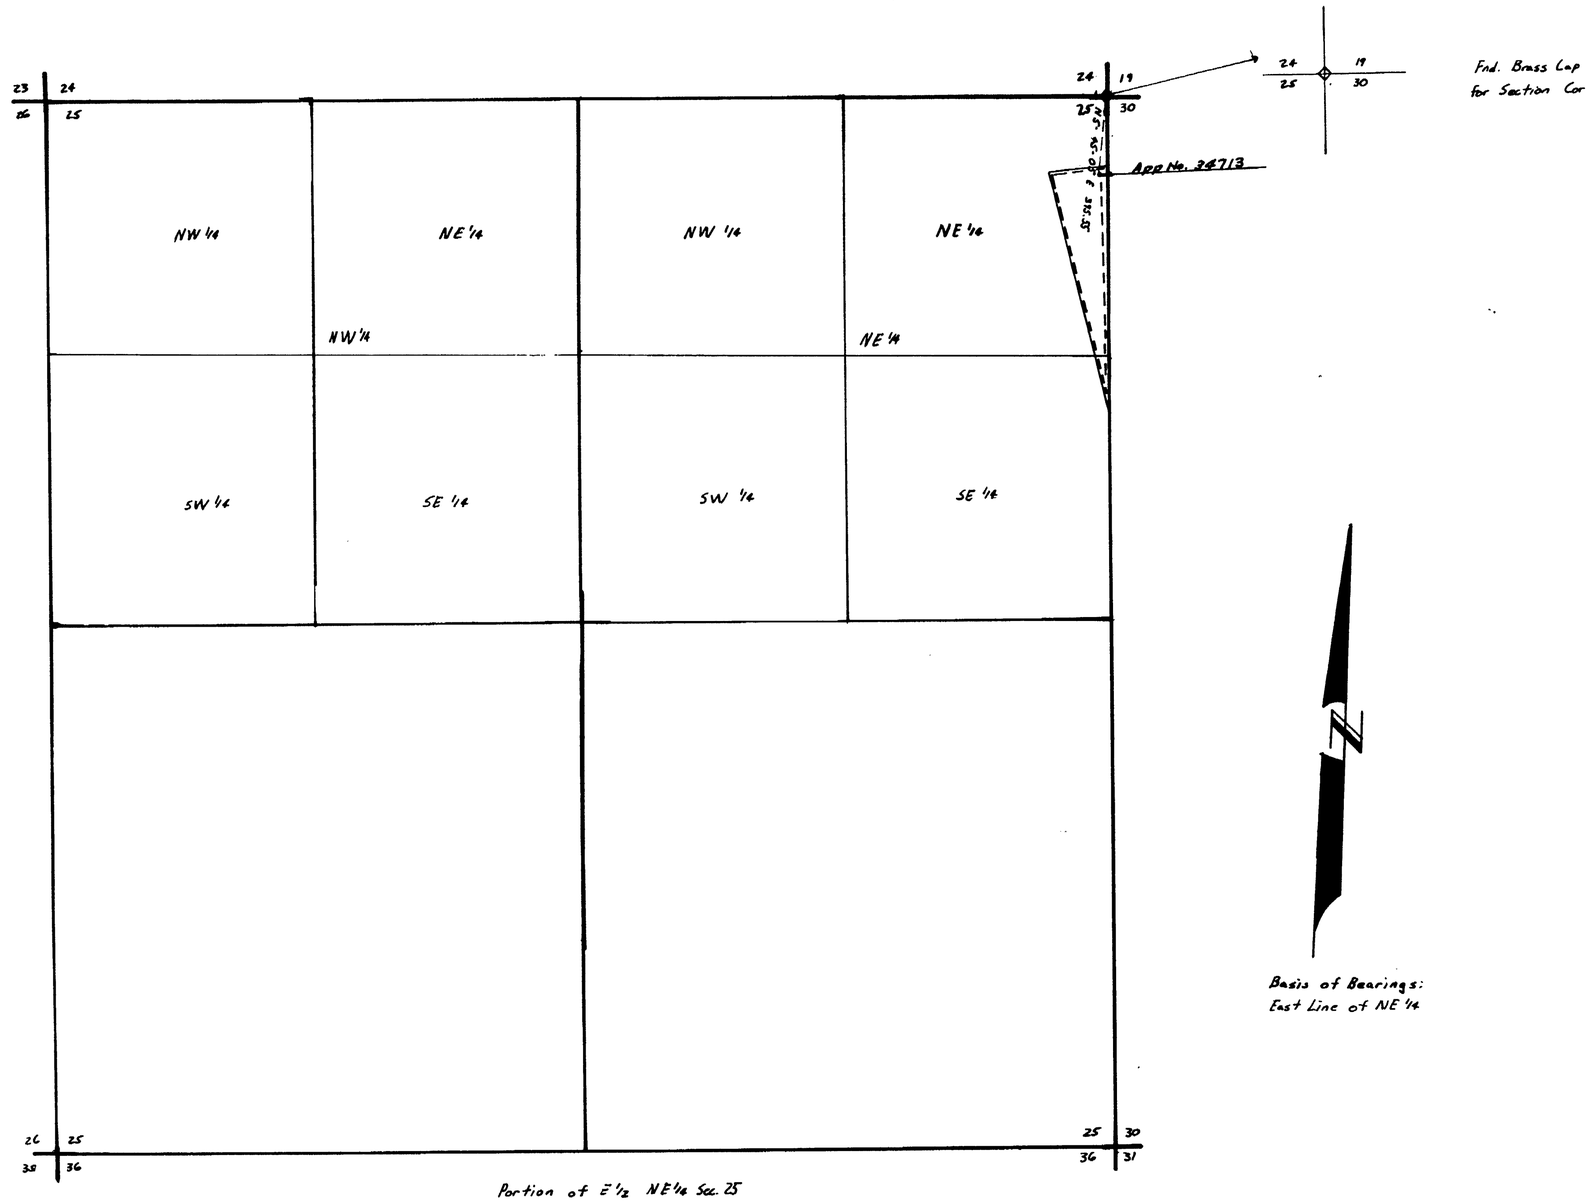

Portion of E 1/2 NE 1/4 Sec. 25
T. 17 N., R. 19 E., M.D.B. & M.
Washoe County, Nevada

I Eugene B. Longfield, being first duly sworn, depose and say that this map, consisting of 1 sheet, numbered 1 of 1 inclusive, has been correctly drawn to the designated scale from field notes of a survey made by me, (or under my supervision and direction), between the 18th day of April and the 19th day of April, 1978; that it truly and correctly represents the proposed location and extent of the works used to divert water from an underground source in Washoe County by the TRUCKEE MEADOWS FIRE PROTECTION DISTRICT FOR COMMERCIAL AND DOMESTIC PURPOSES.

Eugene B. Longfield
EUGENE B. LONGFIELD

Subscribed and sworn to before me this 1st day of May, 1978,
Notary Public in and for CARSON County Nevada

Gladys E. Anderson
Notary Public

GLADYS E. ANDERSON
NOTARY
My Comm.

Scale: 1" = 400'
400 200 0 400 800

RECEIVED
MAY 1 1978

34713

OFFICE
STATE ENGINEER

1978 MAY 1 [redacted]

CERTIFICATE NO. [redacted] ISSUED [redacted]

MAP

To Accompany Application to Appropriate Water for Commercial & Domestic Purposes AND PROOF OF BENEFICIAL USE BY

TRUCKEE MEADOWS FIRE PROTECTION DISTRICT

FROM AN UNDERGROUND SOURCE

Prepared by Longfield Engineering

34713