SECTION	SUBDIVISION	TOWNSHIP	RANGE	CULTIVATED ACREAGE	DESCRIPTION OF CULTURE	
15	SW1/4 SW1/4	13 N.	67 E.	21.488 Acs.	Alfalfa	
15	SE1/4 SW1/4	13 N.	67 E.	15.455 Acs.	Alfalfa	
22	NW1/4 NW1/4	13 N.	67 E.	41.901 Acs.	Alfalfa	
22	NE1/4 NW1/4	13 N.	67 E.	41.355 Acs.	Alfalfa	
22	SW1/4 NW1/4	13 N.	67 E.	41.942 Acs.	Alfalfa	
22	SE1/4 NW1/4	13 N.	67 E.	36.802 Acs.	Alfalfa	
22	NW1/4 NE1/4	13 N.	67 E.	0.650 Acs.	Alfalfa	
22	SW1/4 NE1/4	13 N.	67 E.	1.604 Acs.	Alfalfa	
		TOTAL ACREAGE =		201.197 Acs.		

T. 13 N., R. 67 E., M.D.B. & M.

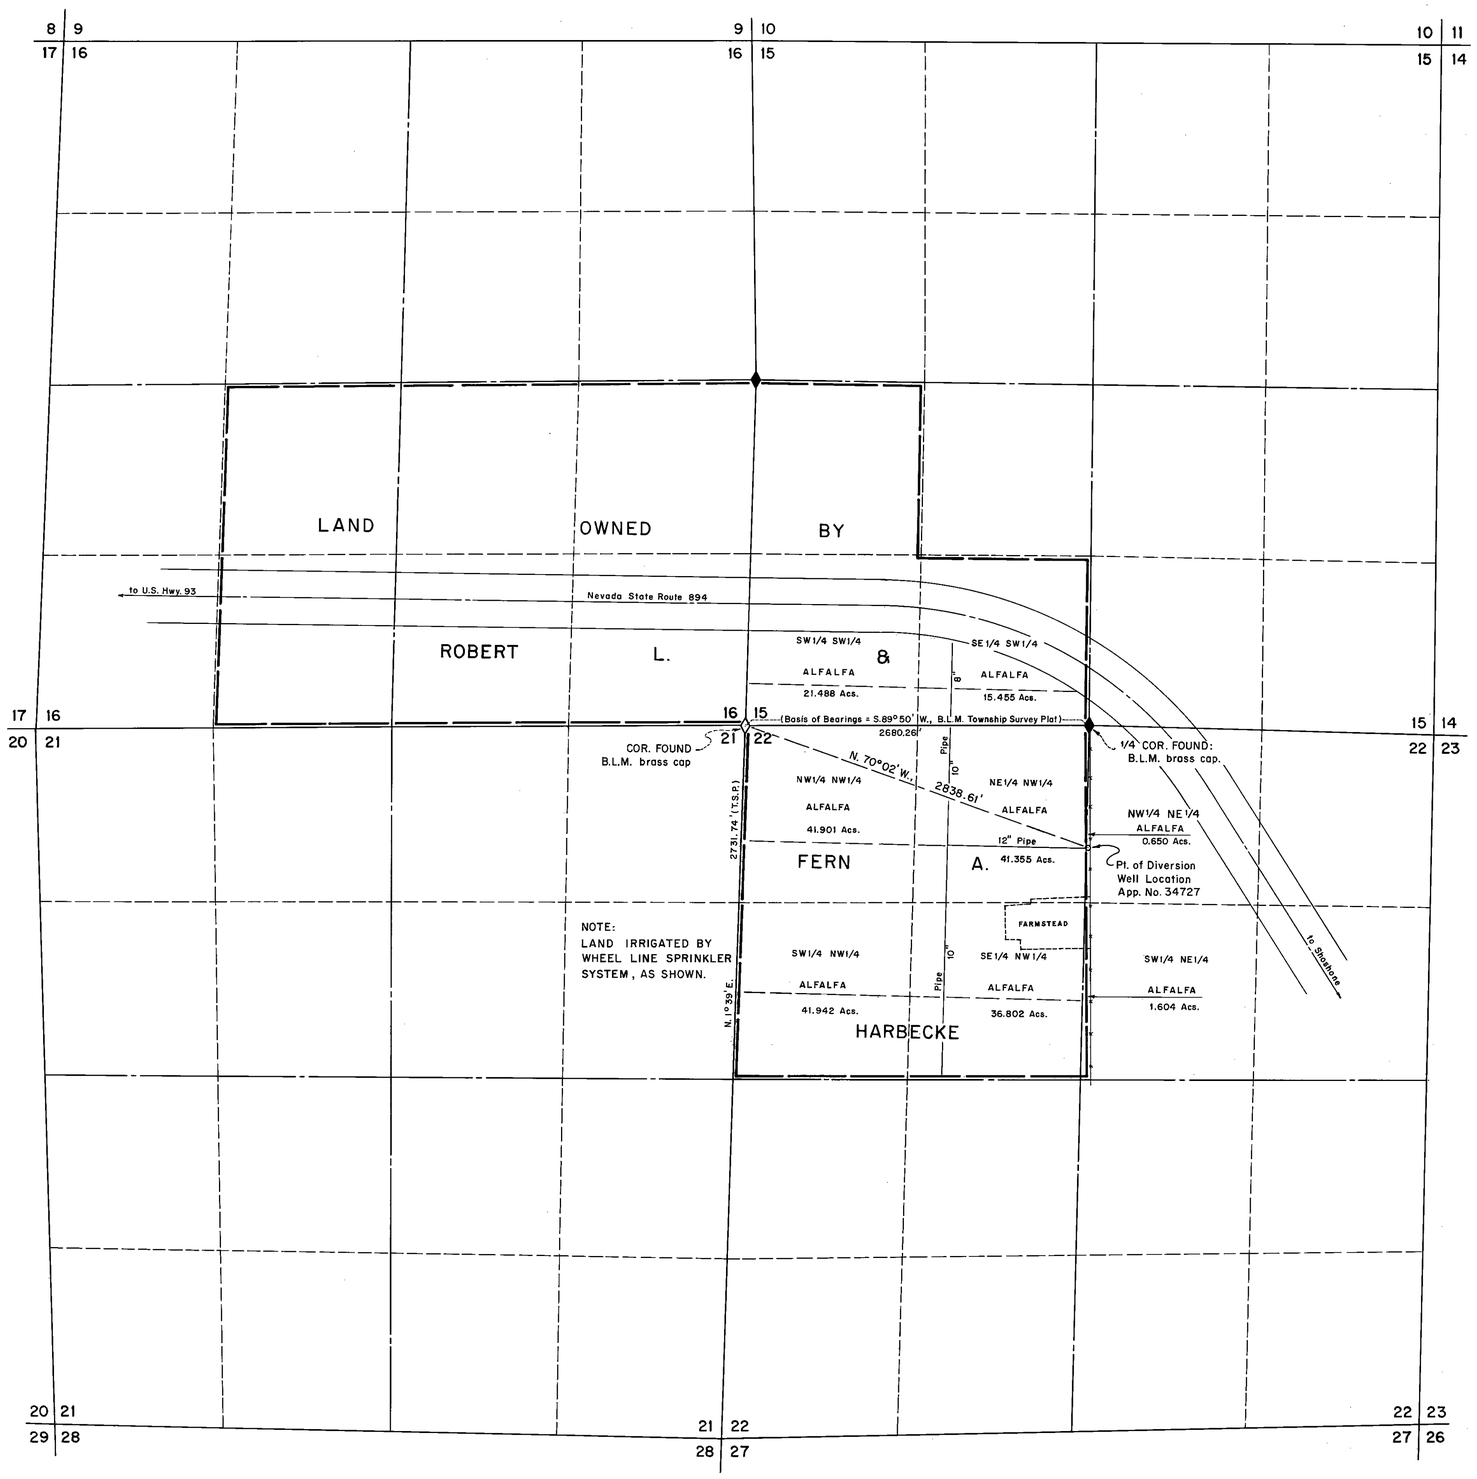

STATE OF NEVADA }
County of White Pine }

I, Richard W. Forman, being first duly sworn, depose and say that this map, consisting of one sheet, has been correctly drawn to the designated scale from field notes of a survey made by me on the 14th day of November, 1986, that it truly and correctly represents the location and extent of the works used to divert water from Underground Sources in White Pine County by Robert L. and Fern A. Harbecke for Irrigation and Domestic purposes under Application No. 34727. That the point of diversion, the location and size of the diverting channel or conduit, location and description of all measuring devices, the location and extent of lands owned or controlled by the applicant upon which water applied for under Application No. 34727 is used, together with the area and kind of culture in each 40-acre subdivision, and the location and names of all other works or streams which are crossed by or connected with said works are fully and correctly designated thereon.

Richard W. Forman

State Water Right Surveyor

Subscribed and sworn to before me this 18th day of November, 1986.
Notary Public in and for White Pine County, Nevada.

Sandra L. Herrick

SANDRA L. HERRICK
Notary Public State of Nevada
Appointment Expires June 9, 1990

'86 DEC 17 P2:13
STATE ENGINEER'S OFFICE

600 0 600 1200 1800
Scale ~ 1" = 600'

FILED
APR 17 1987
STATE ENGINEER'S OFFICE

34727

STATE ENGINEERS OFFICE
'86 NOV 19 AM 11:11

CERTIFICATE No. 11889 ISSUED 6/23/87

SURVEYED & MAPPED
BY
BOUNDY & FORMAN, INC.
ELY, NEVADA
NOV., 1986

MAP TO ACCOMPANY
PROOF OF BENEFICIAL USE
UNDER PERMIT No. 34727

FOR IRRIGATION & DOMESTIC
BY ROBERT L. & FERN A. HARBECKE
FROM UNDERGROUND SOURCES

79519 34727