T.44N. N R.34E.

M.D.B.&M.

Section 16

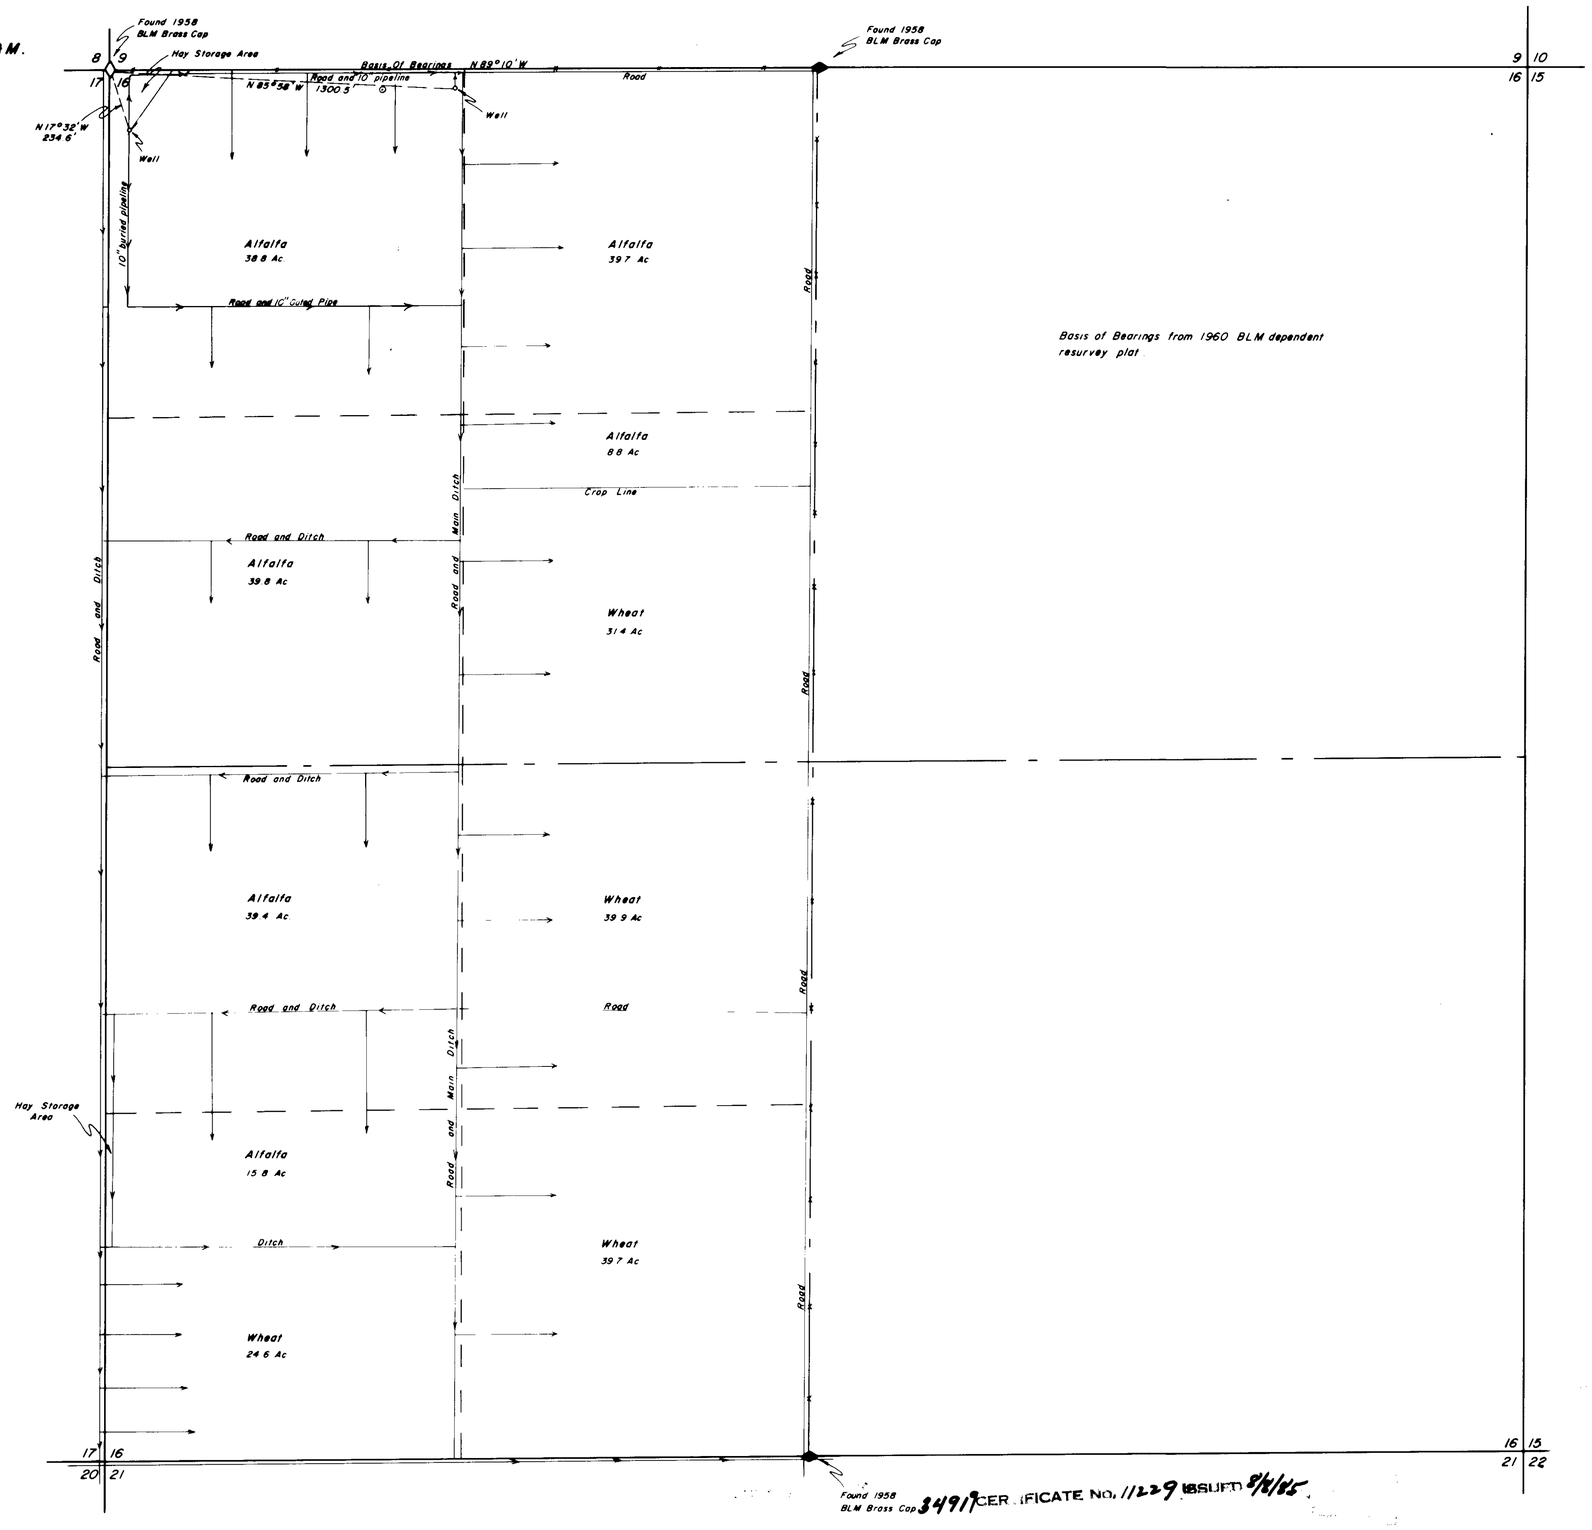

Basis of Bearings from 1960 BLM dependent resurvey plat

Section	Subdivision	Township	Range	Acreage	Culture
16	NW1/4 NW1/4	44 N	34 E	38.8	Alfalfa
"	NE1/4 NW1/4	"	"	39.7	"
"	SW1/4 NW1/4	"	"	39.8	"
"	SE1/4 NW1/4	"	"	8.8	"
"	SE1/4 NW1/4	"	"	31.4	Wheat
"	NW1/4 SW1/4	"	"	39.4	Alfalfa
"	NE1/4 SW1/4	"	"	39.9	Wheat
"	SW1/4 SW1/4	"	"	24.6	"
"	SW1/4 SW1/4	"	"	15.8	Alfalfa
"	SE1/4 SW1/4	"	"	39.7	Wheat
			Total	317.9 Ac.	

State of Nevada
County of Humboldt } S.S.

I, Robert N. Caldwell, being first duly sworn, depose and say that this map, consisting of 1 sheets, numbered from 1 to 1, inclusive, has been correctly drawn to the designated scale from field notes of a survey made by me, (or under my supervision and direction) between the 5th day of November 1981, and the 14th day of December 1984; that it truly and correctly represents the location and extent of the works used to divert water from underground, in Humboldt County, by Albert L. and Barbara J. Tobiasson for irrigation purposes under Permit No. 34919 & 45038. That the point of diversion, the location and size of the diverting channel, location and description of all measuring devices, the location and extent of lands owned or controlled by the applicant upon which water applied for under Permit No. 34919 & 45038 is used, together with the area and kind of culture in each 40-acre subdivision, and the location and names of all other works or streams which are crossed by or connected with said works are fully and correctly designated thereon.

Robert N. Caldwell
State Water Rights Surveyor no. 468
12-17-84

Subscribed and sworn to before me this 17th day of December, 1984

Helen F. Hemmert
Notary Public

HELEN F. HEMMERT
Notary Public - Nevada
Humboldt County
My Appointment Expires Feb. 16, 1986

Scale 1" = 300'

300 0 300 600 900 1200

FILED
MAR 13 1985
STATE ENGINEER'S OFFICE

Map
To Accompany Proof Of Beneficial Use
Under Permit No. 34919 & 45038
By Albert L. and Barbara J. Tobiasson
From Underground
Within W1/2 Sec. 16, T.44 N., R.34E. M.D.B.&M.
Humboldt County Nevada

34919 CERTIFICATE NO. 11229 ISSUED 8/8/85

45038 CERTIFICATE NO. 11240 ISSUED 8/8/85

Desert Mountain Surveying Company
146 West Second Street
Winnemucca, Nevada 89445

45038 34919