MONSEN ENG. 200 2-79 MC 9186*

SECTION	SUBDIVISION	TNSP.	RANGE	CULTIVATED ACREAGE	DESCRIPTION OF CULTURE
16	NW 1/4 NW 1/4	21 N	53 E	40	Wheat *
"	NE 1/4 NW 1/4	"	"	"	"
"	SW 1/4 NW 1/4	"	"	"	Alfalfa
"	SE 1/4 NW 1/4	"	"	"	"

*Alfalfa seeded August, 1980

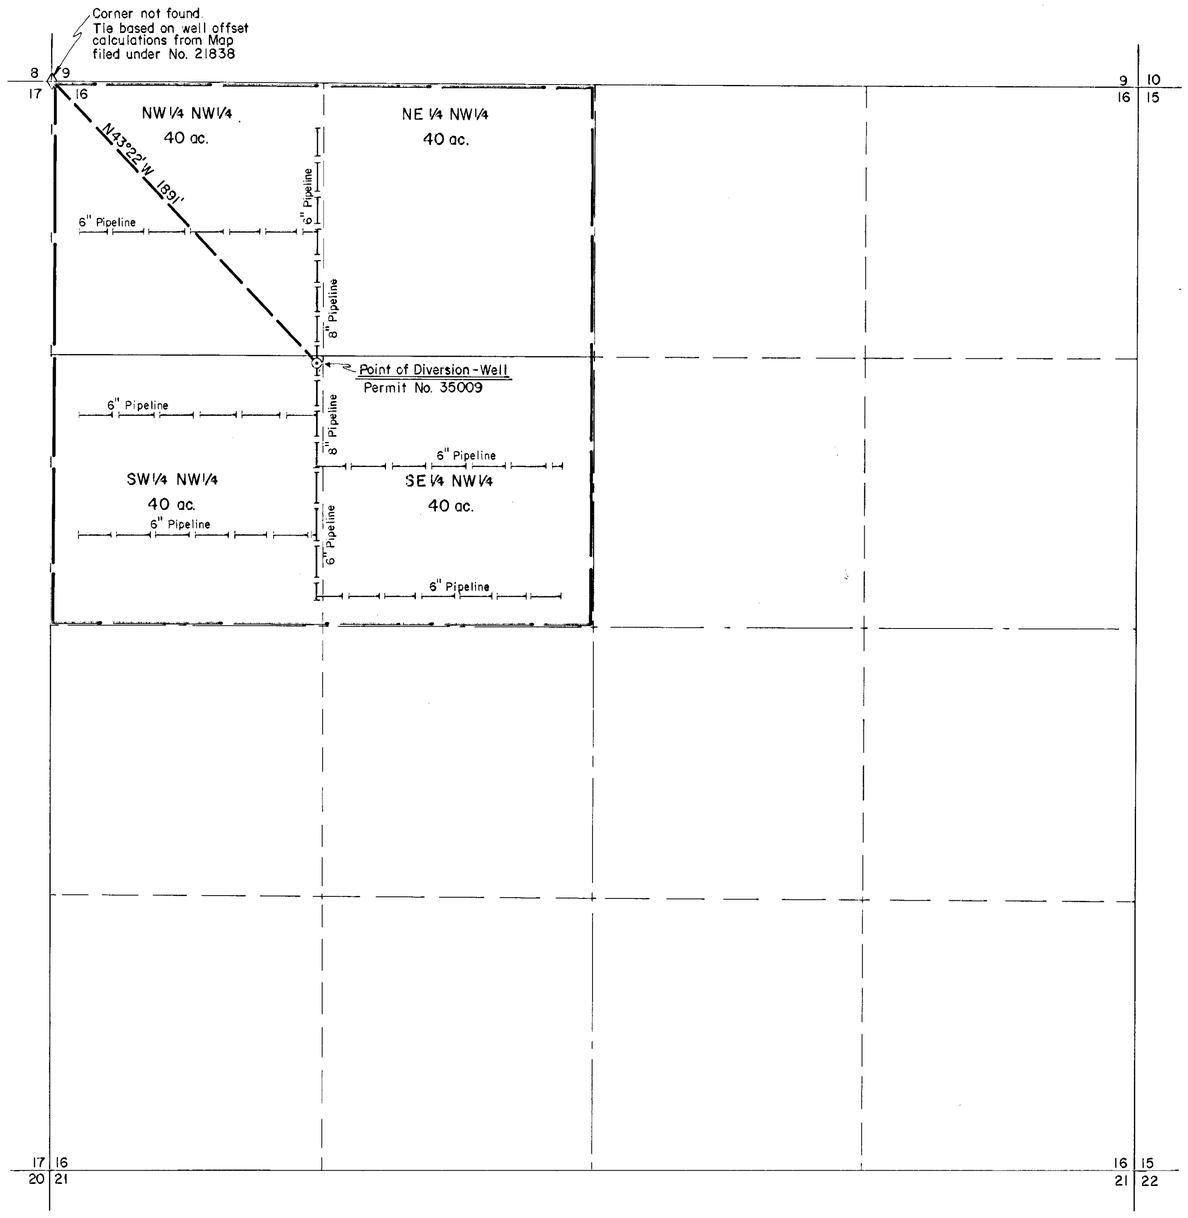

N

T. 21 N., R. 53 E.
M.D.M.

STATE OF NEVADA }
COUNTY OF ELKO } ss.

I, William A. Nisbet, being first duly sworn, depose and say that this map, consisting of one sheet, has been correctly drawn to the designated scale from field notes of a survey, made under my supervision and direction, on the 27th day of June, 1980; that it truly and correctly represents the proposed location and extent of the works used to divert water from an UNDERGROUND SOURCE in EUREKA COUNTY by KENNETH F. AND PATTI E. BENSON for IRRIGATION PURPOSES, UNDER PERMIT NO. 35009. That the points of diversion, the approximate location and size of the diverting channel, all reservoirs or basins, the location and names of all other works which will cross or connect with the proposed works, and the boundary of all lands, showing by [illegible] subdivisions the areas proposed to be irrigated, are fully and [illegible] delineated thereon.

William A. Nisbet
STATE WATER RIGHT SURVEYOR NO. 3805

WILLIAM A. NISBET 3805

Subscribed and sworn to before me this 5th day of Aug., 1980.
Notary Public in and for Elko County, Nevada.

Lora Bernadot

LEORA BERNADOT
Notary Public - State of Nevada
Elko County, Nevada
Commission expires May 2, 1982

BASIS OF BEARINGS: Map filed under #21838.

0 400 800 1200 1600 2000
SCALE: 1" = 400'

FILED
AUG 1 8 1980
STATE ENGINEER'S OFFICE

CERTIFICATE NO 13235 ISSUED 3/31/82

NO.	BY	DATE	DESCRIPTION	CH.K'D	APP'D
			REVISIONS		

DRAWN BY P.N. | APPROVED BY WM
JOB NO 2363-001 | DATE 8/80

MAP
TO ACCOMPANY PROOF OF BENEFICIAL USE
UNDER PERMIT NO. 35009
FOR IRRIGATION PURPOSES
BY KENNETH F. & PATTI E. BENSON
FROM UNDERGROUND SOURCE

CHILTON ENGINEERING
421 COURT STREET ELKO, NEVADA

W-80065

86034 86033 35009