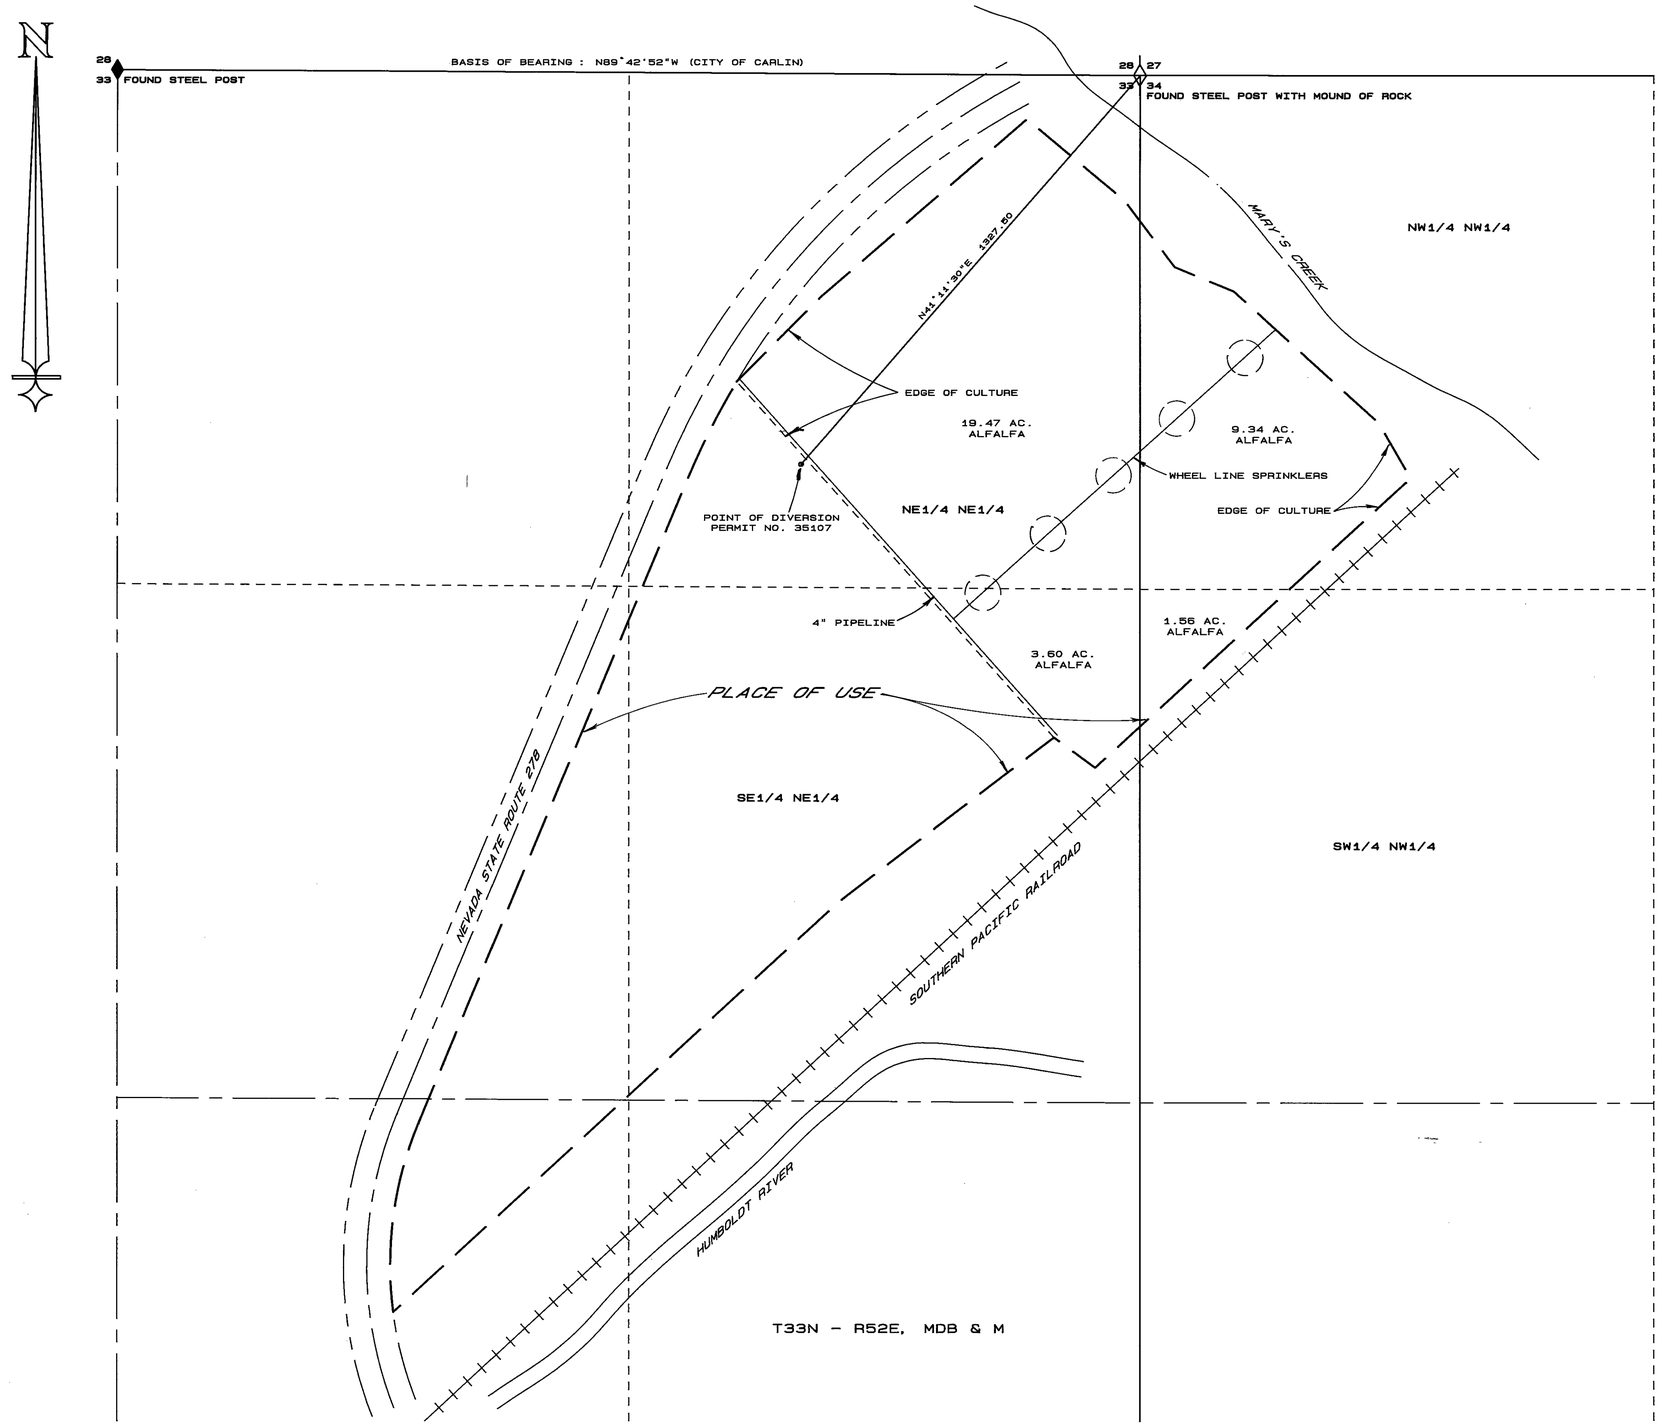

STATE OF NEVADA)
) SS.
COUNTY OF ELKO)

I, ROBERT E. MORLEY, BEING FIRST DULY SWORN, DEPOSE AND SAY THAT THIS MAP, CONSISTING OF ONE SHEET, HAS BEEN CORRECTLY DRAWN TO THE DESIGNATED SCALE FROM FIELD NOTES OF A SURVEY MADE UNDER MY SUPERVISION AND DIRECTION, BETWEEN THE 14TH DAY OF SEPTEMBER AND THE 15TH DAY OF SEPTEMBER, 1989; THAT IT TRULY AND CORRECTLY REPRESENTS THE PROPOSED LOCATION AND EXTENT OF THE WORKS USED TO DIVERT WATER FROM UNDERGROUND IN ELKO COUNTY, BY MELVIN R. & RACHEL S. JONES FOR IRRIGATION PURPOSES UNDER PERMIT NO. 35107. THAT THE POINT OF DIVERSION, THE LOCATION, SIZE OF THE DIVERTING CHANNEL, LOCATION AND DESCRIPTION OF ALL MEASURING DEVICES, THE LOCATION AND EXTENT OF LANDS OWNED OR CONTROLLED BY THE APPLICANT UPON WHICH WATER APPLIED FOR UNDER PERMIT NO. 35107 IS USED, TOGETHER WITH THE AREA AND KIND OF CULTURE IN EACH 40-ACRE SUBDIVISION, AND THE LOCATION AND NAMES OF ALL OTHER WORKS OR STREAMS WHICH ARE CROSSED BY OR CONNECTED WITH SAID WORKS, ARE FULLY AND CORRECTLY DESIGNATED THEREON.

Robert E. Morley
STATE WATER RIGHT SURVEYOR NO. 668

SUBSCRIBED AND SWORN TO BEFORE ME THIS 21st DAY OF September, 1989.

Linda L. Reynolds
NOTARY PUBLIC IN AND FOR ELKO COUNTY,

LINDA L. REYNOLDS
Notary Public-State of Nevada
Elko County-NEVADA
Comm. Exp. 5-5-1993

BASIS OF BEARINGS : THE LINE BETWEEN THE NORTHEAST CORNER AND THE NORTH 1/4 CORNER OF SECTION 33, T33N-R52E, MDB & M, TAKEN AS N89° 42' 52"W.

CULTURAL MAP TABULATION

SECTION	SUB-DIVISION	TOWN SHIP	RANGE	CULTIVATED ACREAGE	DESCRIPTION OF CULTURE
33	NE1/4NE1/4	T33N	R52E	19.47 AC	HARVEST
33	SE1/4NE1/4	T33N	R52E	3.60 AC	HARVEST
34	NW1/4NW1/4	T33N	R52E	9.34 AC	HARVEST
34	SW1/4NW1/4	T33N	R52E	1.56 AC	HARVEST

TOTAL CULTIVATED ACREAGE = 33.97 AC
NOTE : ALL CULTURE IS ALFALFA

'89 SEP 26 P2:33
STATE ENGINEER'S OFFICE

SCALE : 1" = 200'
0 100 200 400 600 800 1000

CERTIFICATE No. 12535
ISSUED 10-4-90

MAP TO ACCOMPANY
PROOF OF BENEFICIAL USE UNDER
PERMIT NO. 35107
FOR IRRIGATION BY
MELVIN R. & RACHEL S. JONES
FROM AN UNDERGROUND SOURCE

BOYACK SURVEYING
515 SOUTH FIFTH STREET
ELKO, NV. 89801

W89020
35107