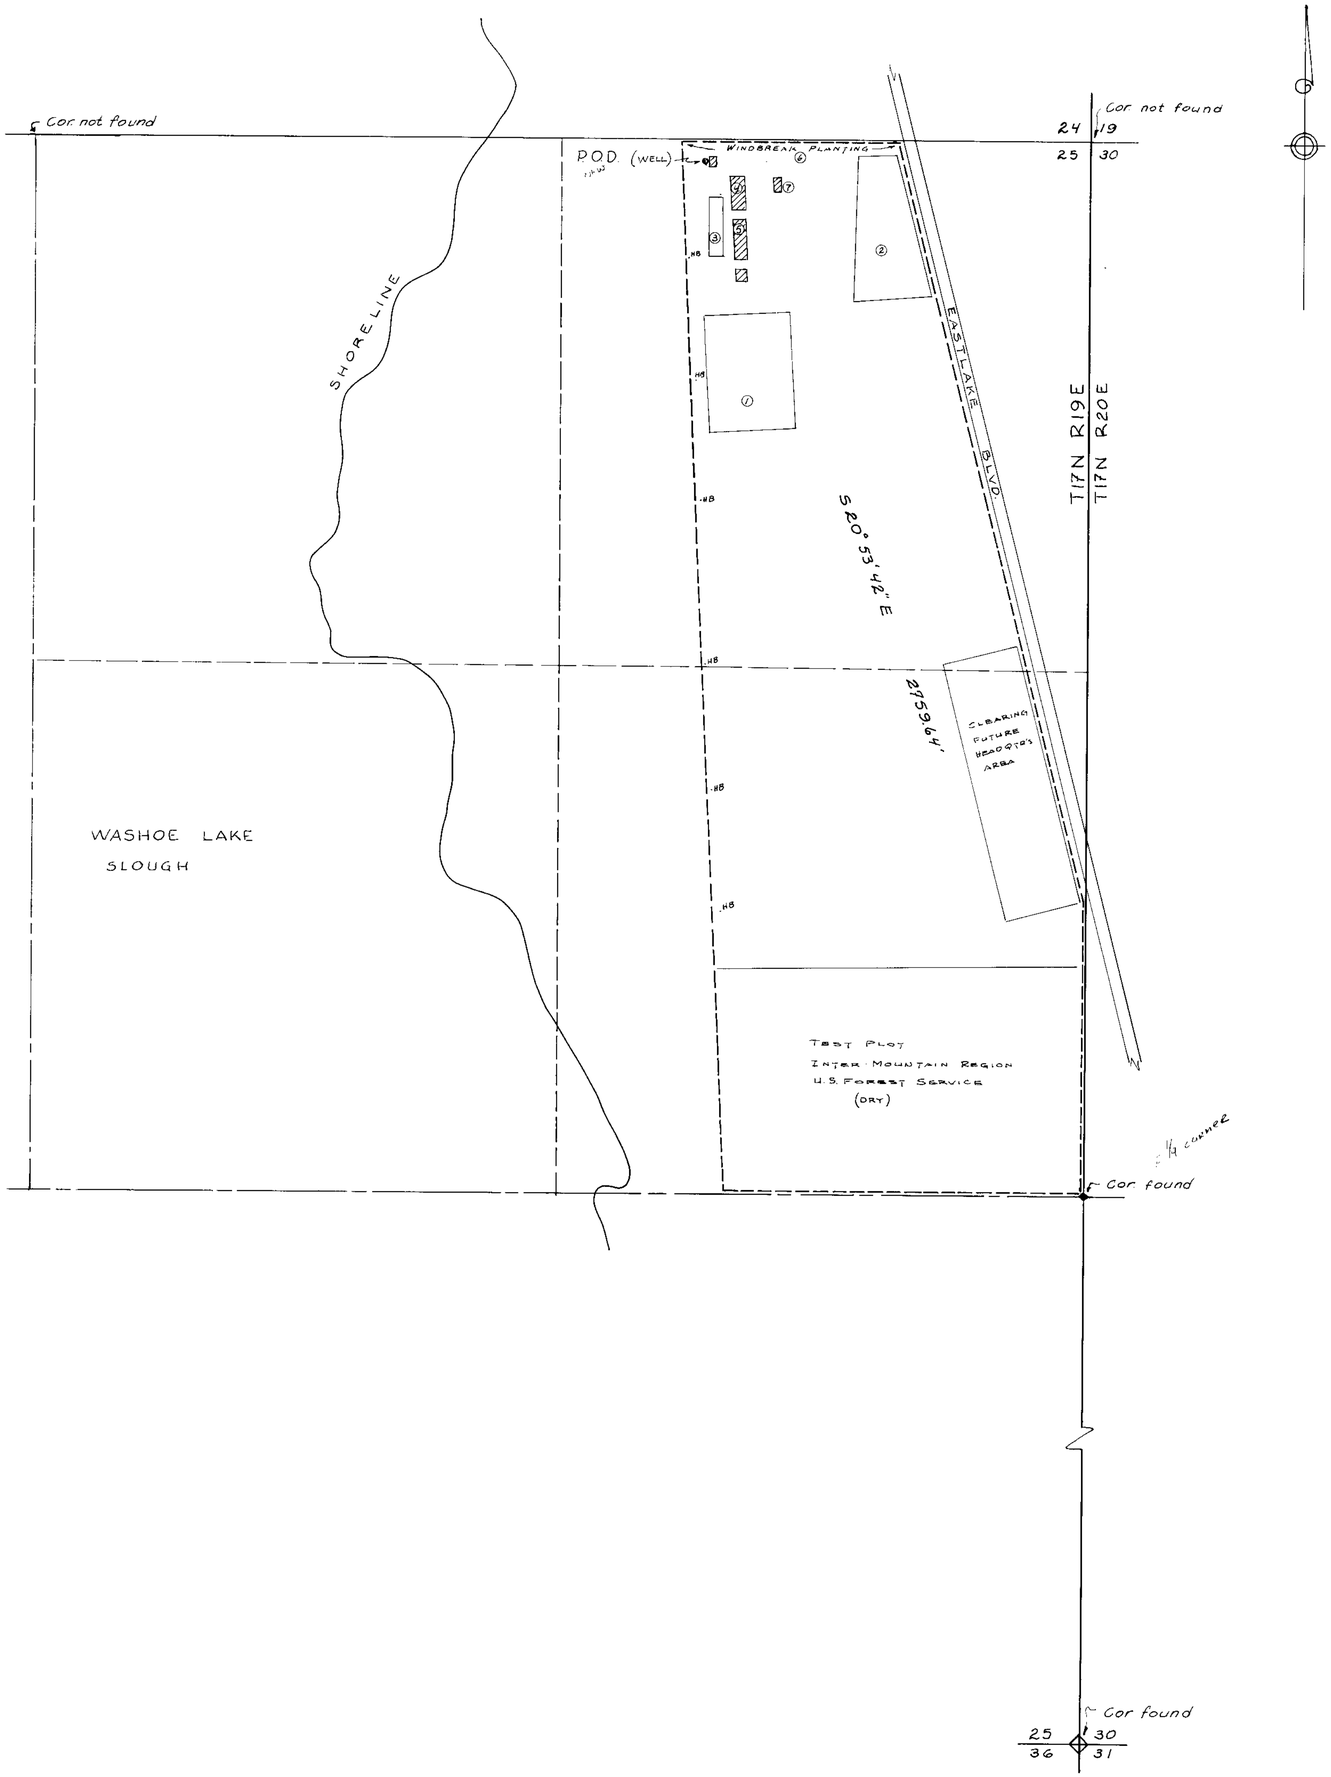

SECTION	SUB-DIVISION	TOWN-SHIP	RANGE	CULTIVATED ACREAGE	DISCRIPTION OF CULTURE	DATE OF FIRST CULTURE
25	NE¼, NE¼	T17N	R19E	1.371 AC	1. SEED PLOT	
25	NE¼, NE¼	T17N	R19E	1.205 AC	2 TEST PLOT	
25	NE¼, NE¼	T17N	R19E	0.138 AC	3. CAN YARD	
25	NE¼, NE¼	T17N	R19E	0.092 AC	4. LATH HOUSE	
25	NE¼, NE¼	T17N	R19E	0.066 AC	5 GREEN HOUSE	
25	NE¼, NE¼	T17N	R19E	0.027 AC	6 WIND BREAK	
25	NE¼, NE¼	T17N	R19E		7 REST ROOM	

WATER WELL PRODUCTION MEASURED MARCH 9, 1978 AND FOUND TO BE 21.3 G.P.M.

THE WATERWORKS CONSISTS OF A WELL AND SUBMERSIBLE PUMP, PRESSURE TANK, 1½" DISTRIBUTION LINES AND YARD HYDRANTS

BASIS OF BEARINGS:

East line of Sec. 25
✓ T17N, R19E MDB&M N 0° 40' 30" W

STATE OF NEVADA
COUNTY OF WASHOE

I, Richard D. Moser, being first duly sworn, depose and say that this map consisting of one sheet, has been correctly drawn to the designated scale from field notes of a survey made under my supervision and direction, between the eighth day of March and the fifth day of April, 1978; that it truly and correctly represents the location and extent of the works used to divert water from an underground source by the NEVADA DIVISION of FORESTRY for irrigation purposes under Application No. 27106. That the point of diversion, the location, size of the diverting channel, location and discription of all measuring devices, the location and extent of lands owned or controled by the applicant upon which water applied for under Application No. 27106 is used, together with the area and kind of culture in each 40 acre subdivision, and the location and names of all other works or streams which are crossed by or connected with said works are fully and correctly designated thereon.

Richard D. Moser

Richard D. Moser
State Water Rights Surveyor No. 453

4-14-78

0 100 200 400 1000
1" = 200'

35330

"10675" "6/2/83
10675 6/2/83

MAP

TO ACCOMPANY PROOF OF BENEFICIAL USE

UNDER APPLICATION NO. 27106 FOR

IRRIGATION BY THE NEVADA DIVISION OF

FORESTRY FROM AN UNDERGROUND SOURCE

35330